


Sketch. 2 Chesterton Gardens, Waterloooville, PO8 8SY

Proposed fencing sketch, Scale is 1:100

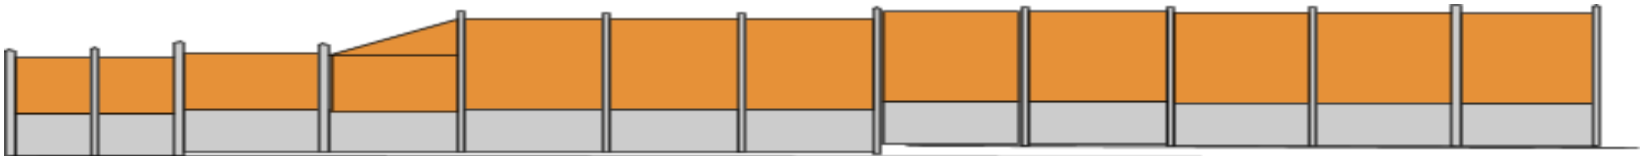


Overall length is 21.03m,

Contour of land results in 12cm slope along the length of the fence.



Existing wall and gate sketch, Scale is 1:100

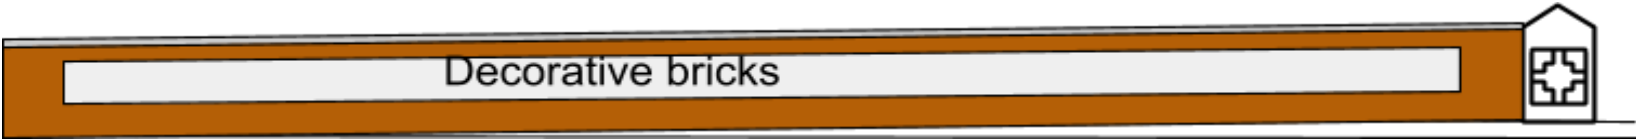

Overall length is 21.03m,

Contour of land results in 12cm slope along the length of the wall.