

Havant Thicket Reservoir Project

Environmental Statement Volume 3: Chapter 9 Biodiversity Figures

Portsmouth Water Ltd.


September 2020





Schedule of Drawings included in this application:

Drawing title	Drawing number
Figure 9.1 Broad Vegetation Areas	HTR-ATK-RZ-ZZ-GS-Z-0004
Figure 9.2 Aquatic Habitats	HTR-ATK-ZZ-ZZ-GS-Z-0060
Figure 9.3 Loss of SINC, Ancient Woodland and Priority Habitat	HTR-ATK-ZZ-ZZ-GS-Z-0134
Figure 9.4 Habitat Retained/Created	HTR-ATK-ZZ-ZZ-GS-Z-0135
Figure 9.5 Woodland Enhancement	HTR-ATK-ZZ-ZZ-GS-Z-0136

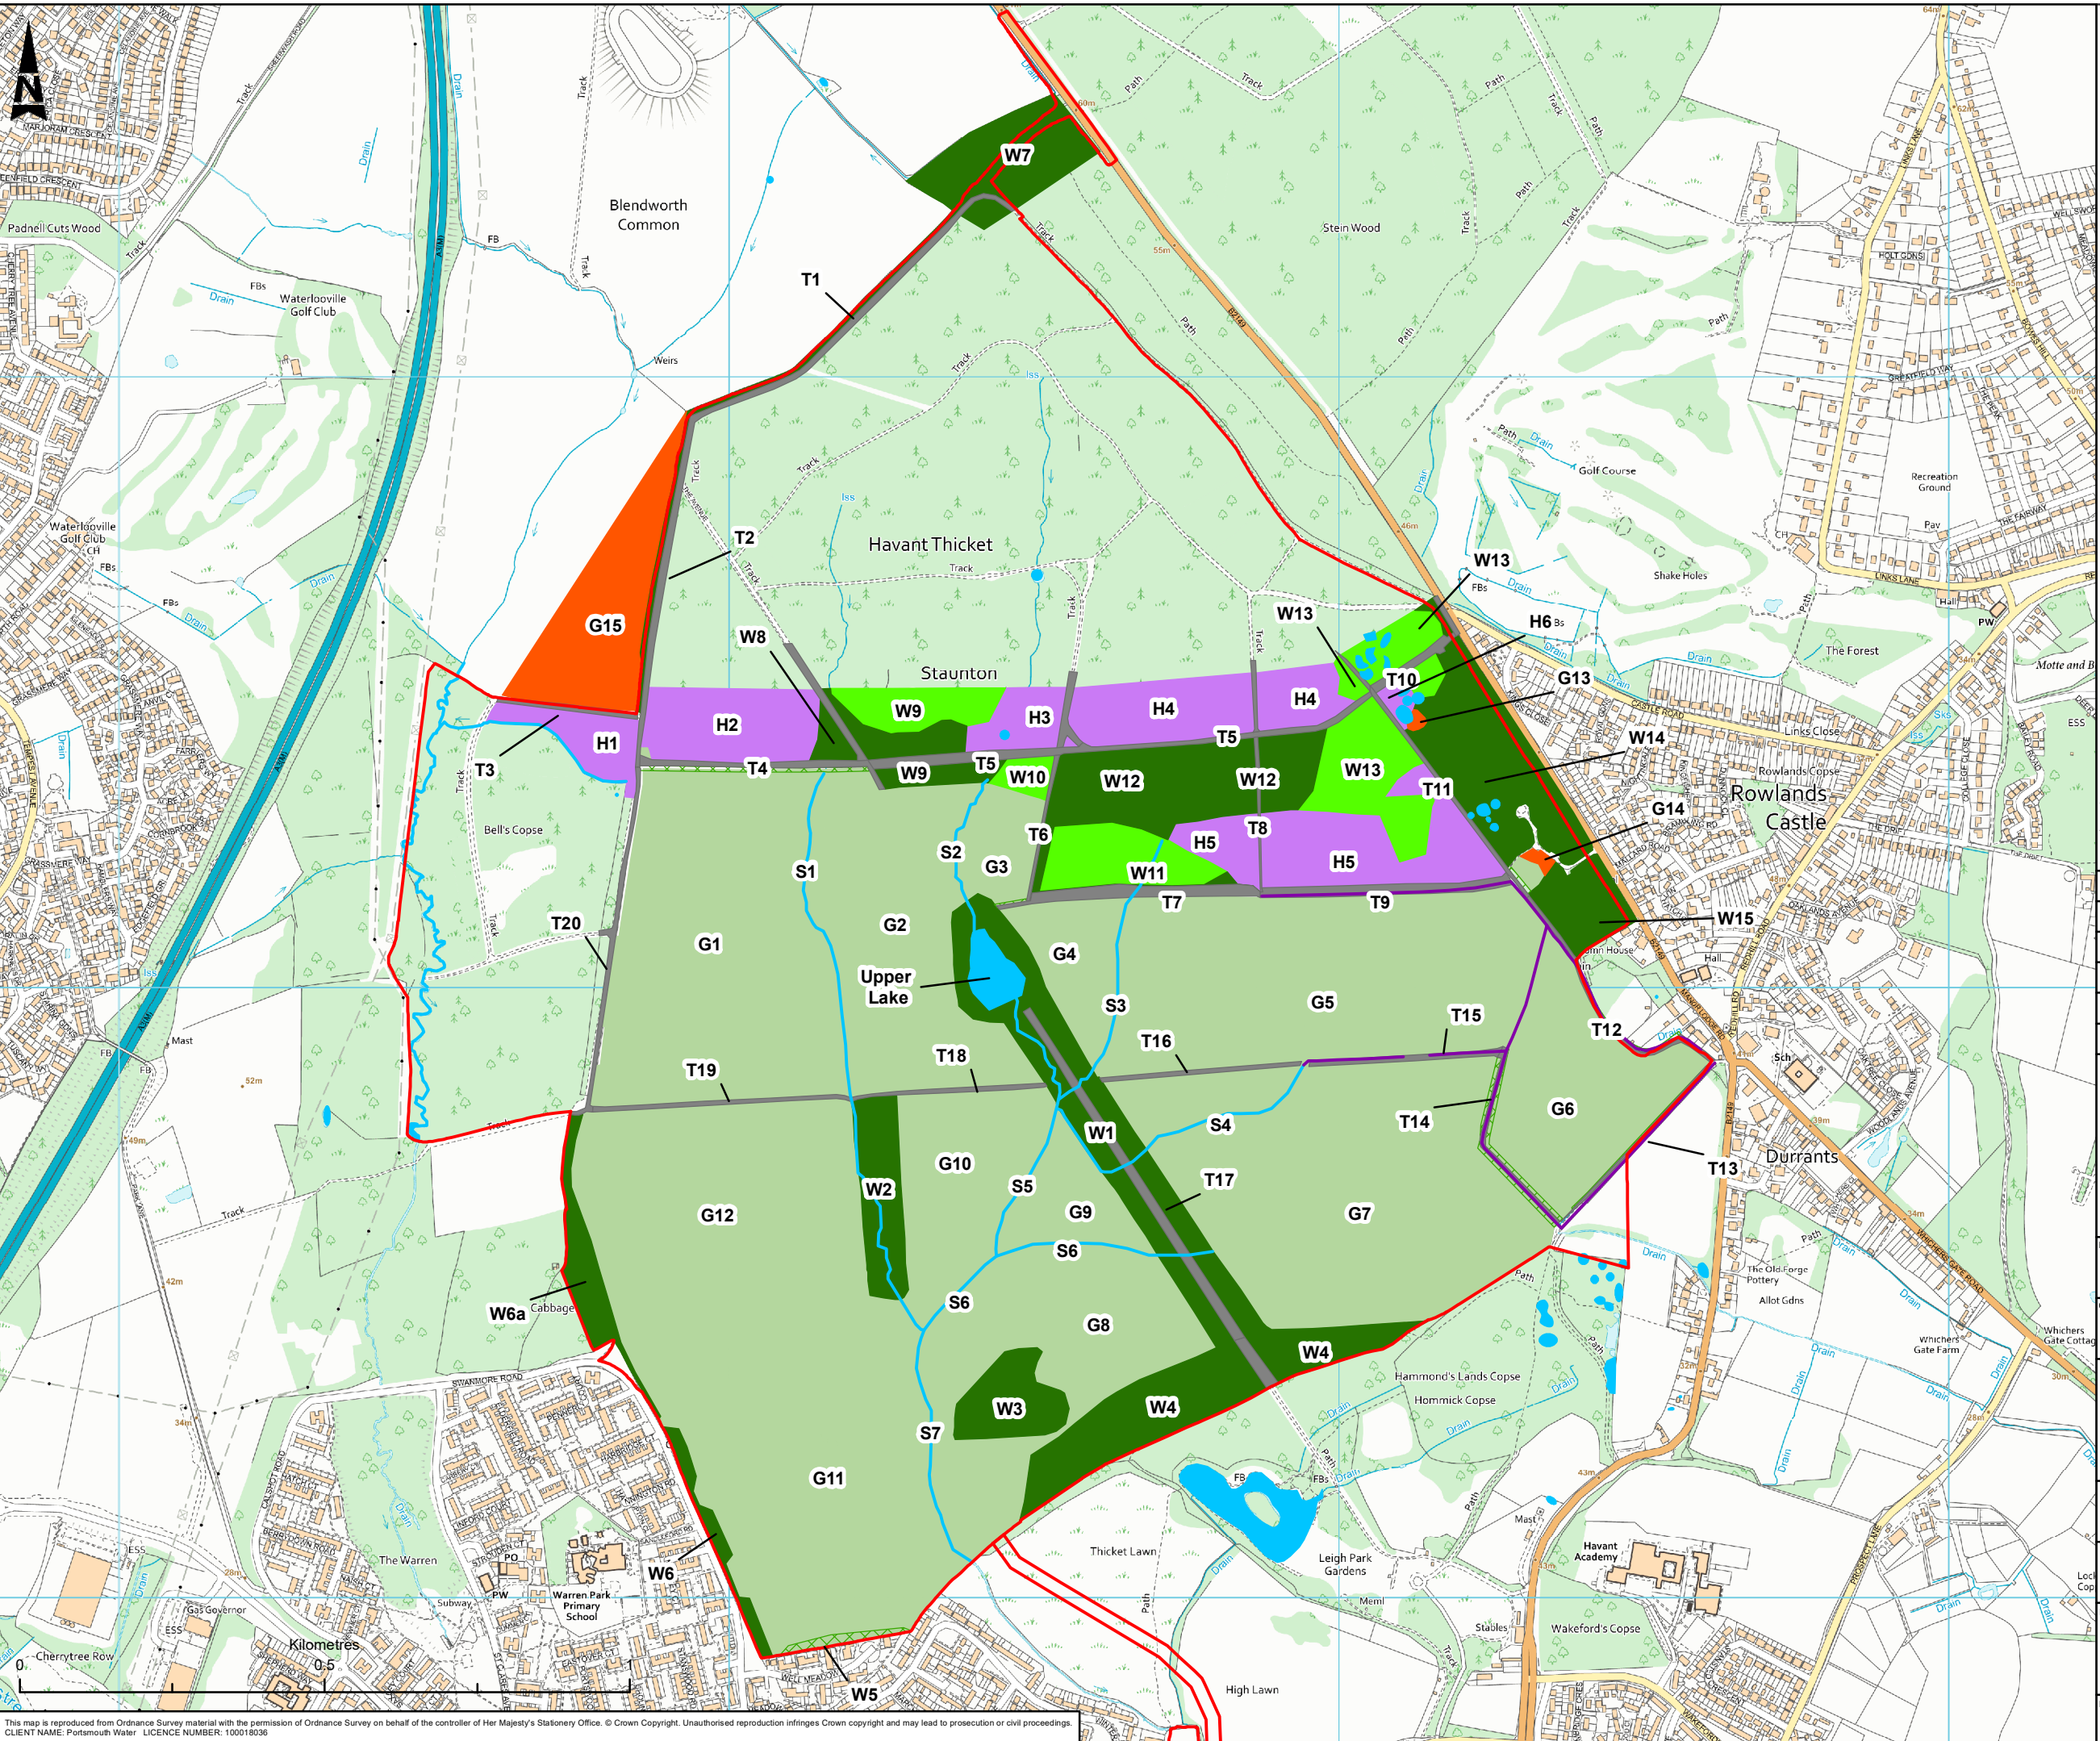

- Red Line Boundary
- Ditch
- Watercourse
- Acid Grassland
- Broadleaved Woodland (including plantation)
- Coniferous Plantation
- Former heathland developing into scrub and secondary woodland
- Neutral Grassland
- Pond
- Scrub
- Tracks and rides

This map is Map C6 - Target Notes and Broad Vegetation Areas from ECOSA's Vegetation Survey Report (Appendix 9.2). The labelling such as T1 and W1 refer to areas given more detailed descriptions within this report.

C01	FD	SG	CW	LB	PUBLISHED	10/07/2020
Rev	Dm By	Old By	Rev By	Auth By	Description	Date

ATKINS
Member of the SNC-Lavalin Group

Aztec West
500 Park Avenue
Almondsbury
Bristol
BS32 4RZ

Tel: +44 (0) 1454 6620000
Fax: +44 (0) 1454 663333
www.atkinsglobal.com

Copyright © Atkins Limited (2020)

Drawing Suitability	Status
PUBLISHED	A1

Contractors Drawing Number:
HTR - ATK - RZ - ZZ - GS - Z - 0004
Project | Originator | Volume | Location | Type | Role | Number


Telephone: Havant (023) 9249 9888
Fax: Havant (023) 9245 3632
Website: www.portsmouthwater.co.uk
Registered Office: PO Box 8 West Street
Havant Hampshire PO9 1LG
REGISTERED IN ENGLAND No. 2536455

Project Ref. No	Sheet	Scale	Sheet Size
5169117	1 of 1	1:10,000	A3

Project Title
HAVANT THICKET RESERVOIR

Drawing Title
**FIGURE 9.1
BROAD VEGETATION AREAS**

Portsmouth Water Drawing Number	Rev
	C01

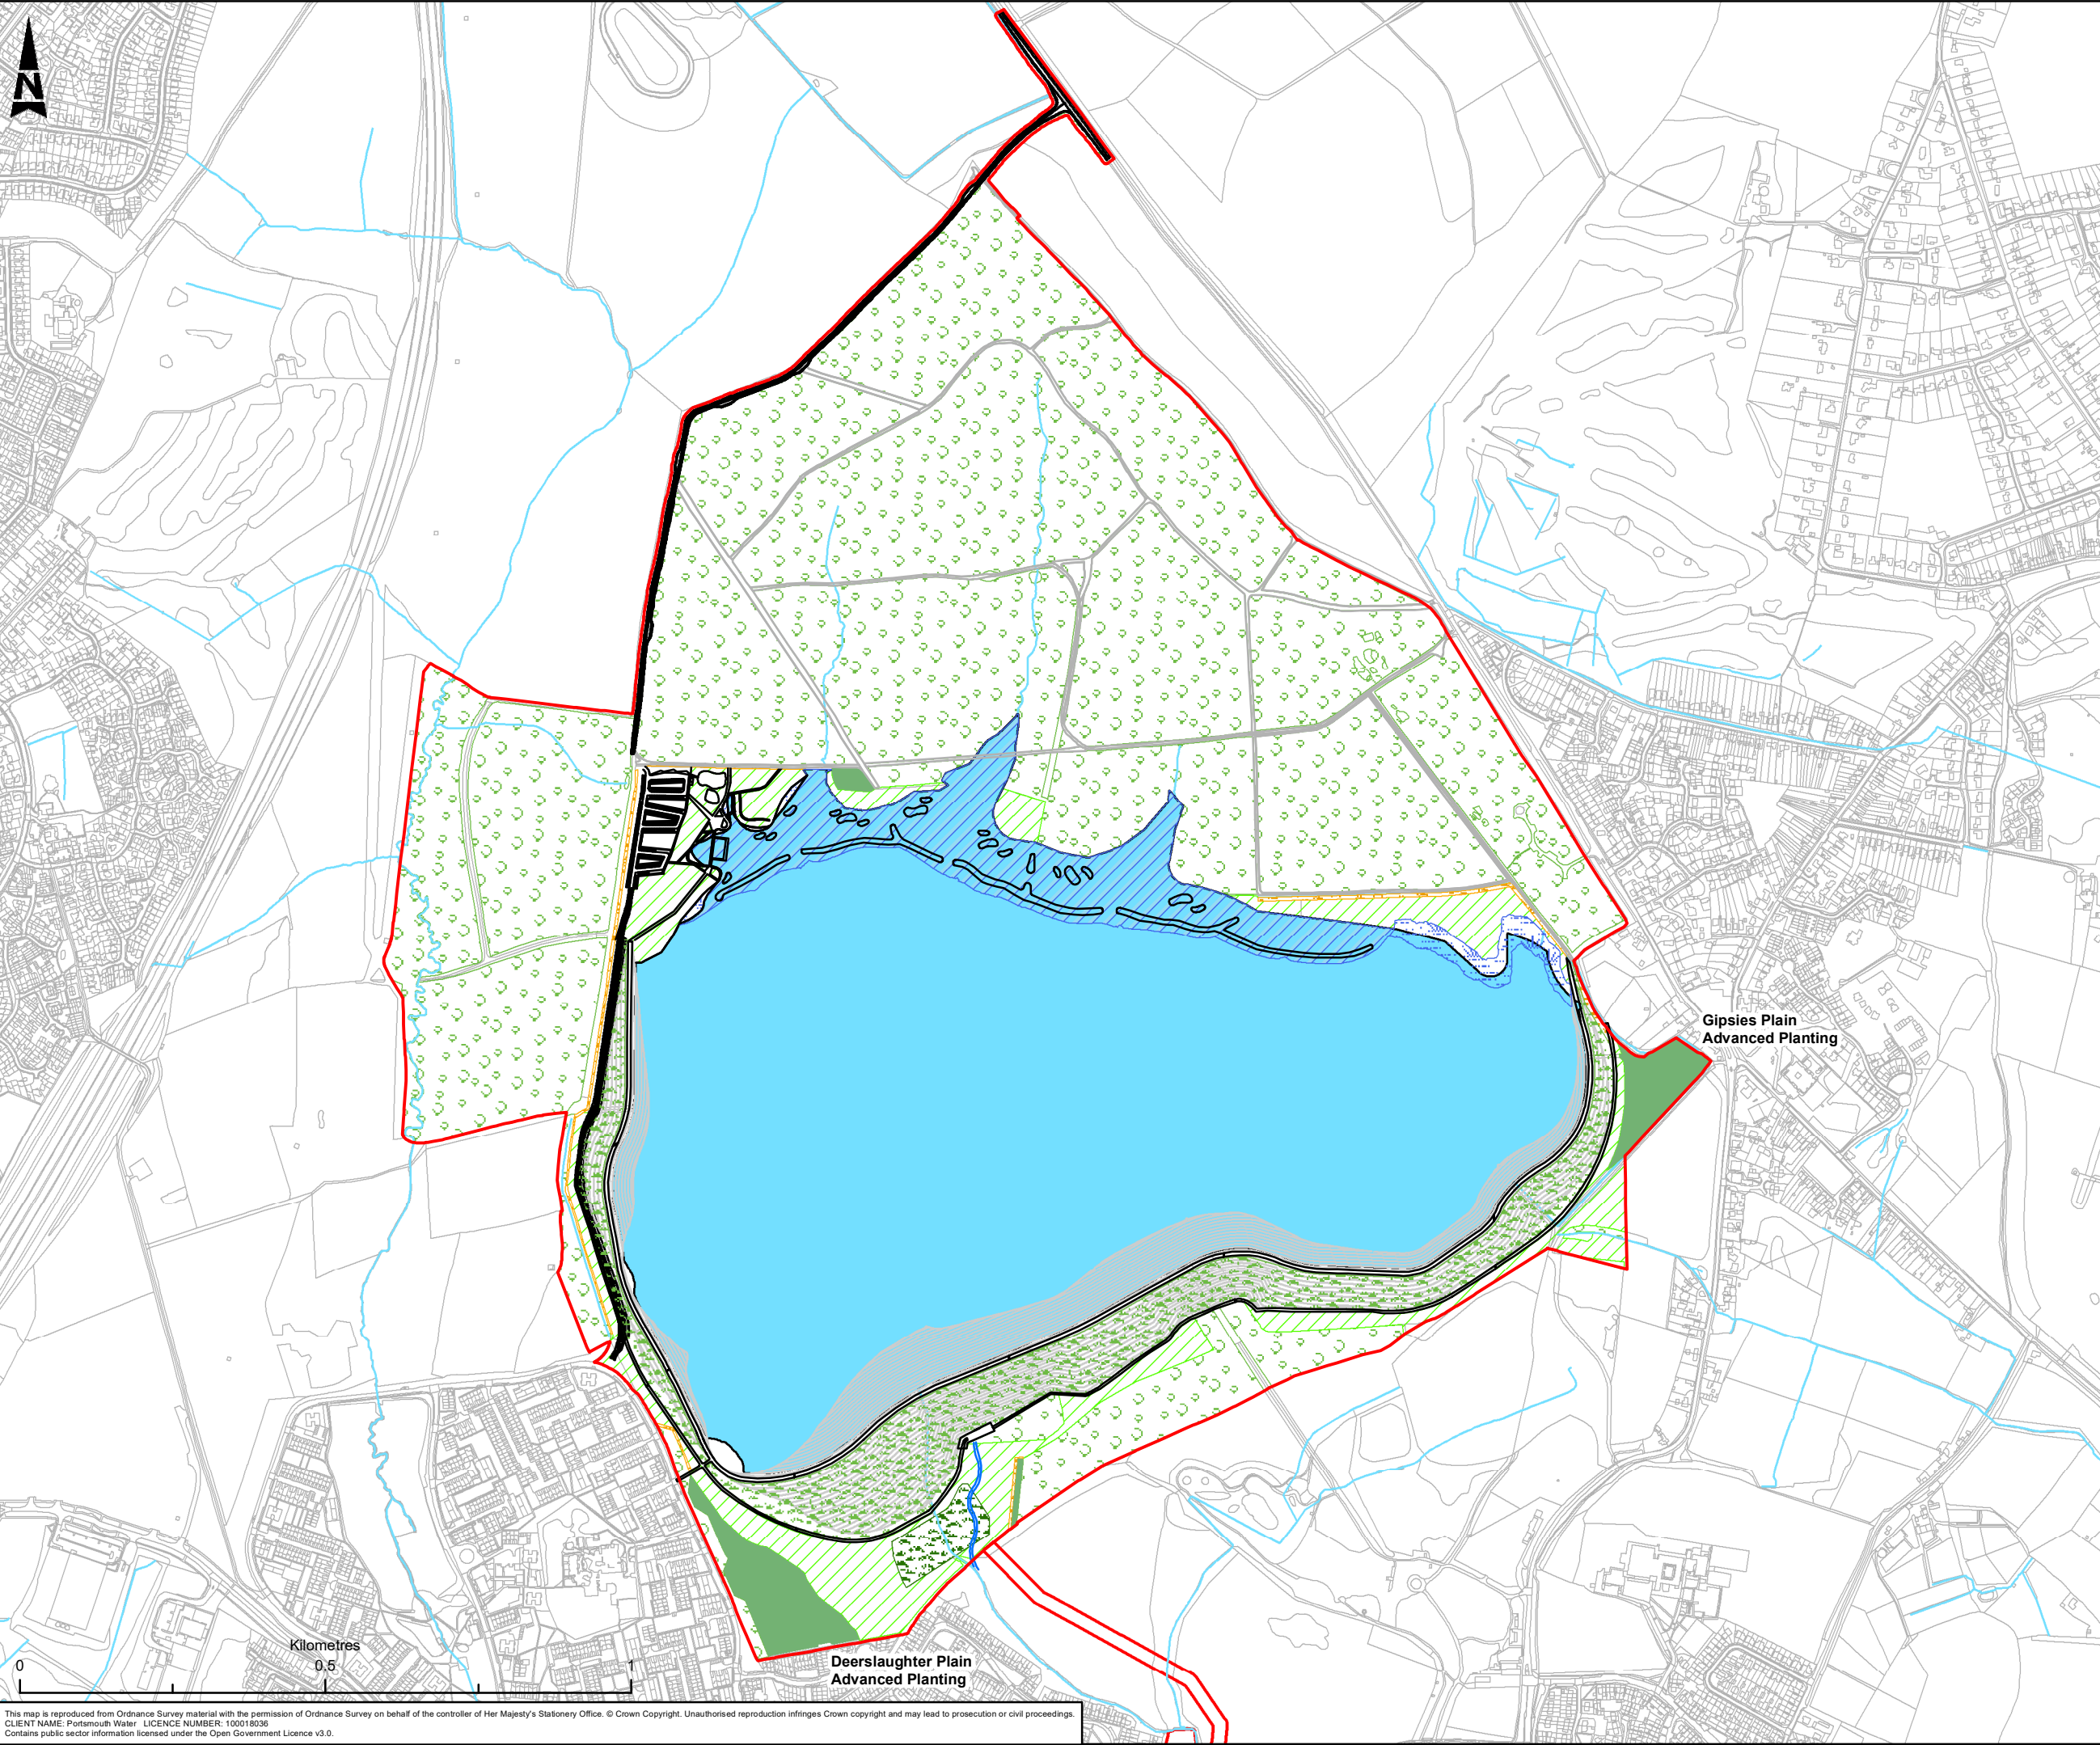

Red Line Boundary

Embankment

Land within High Water Reservoir Zone or Footprint

Wetland Area with Retained Wet Woodland Fringes

Created Stream

Created Scrub/Bolstered Edge Habitat

Created Grassland

Created Woodland/Woodpasture

Created Shoreline Ephemeral Shallows

Retained Species Poor Rush Pasture to be Enhanced to Priority Habitat: Purple Moor Grass Rush Pasture

Retained and Enhanced Grassland

Retained Woodland

Notes

1. The northern access road follows an existing track to minimise woodland loss.

2. Where possible existing areas of grassland will be retained during the construction phase but a precautionary approach of assuming grassland will be lost/damaged and recreated has been taken in this map.

3. For a more detailed landscape plan please see HTR-ATK-ZZ-ZZ-DR-L-0015

C01	FD	SG	CW	LB	PUBLISHED	18/08/2020
Rev.	Dwn By	Old By	Rev By	Auth By	Description	Date

ATKINS
Member of the SNC-Lavalin Group

Aztec West
500 Park Avenue
Almondsbury
Bristol
BS32 4RZ

Tel: +44 (0) 1454 6620000
Fax: +44 (0) 1454 663333
www.atkinsglobal.com

Copyright © Atkins Limited (2020)

Drawing Suitability			Status
PUBLISHED			A1

Contractors Drawing Number:
HTR - ATK - ZZ - ZZ - GS - Z - 0135
Project | Originator | Volume | Location | Type | Role | Number

Telephone: Havant (023) 9249 9888
Fax: Havant (023) 9245 3632
Website: www.portsmouthwater.co.uk
Registered Office: PO Box 8 West Street
Havant Hampshire PO9 1LG
REGISTERED IN ENGLAND No. 2536455

Project Ref. No	Sheet	Scale	Sheet Size
5169117	1 of 1	1:10,000	A3

Project Title
HAVANT THICKET RESERVOIR

Drawing Title
**FIGURE 9.4
HABITAT RETAINED/CREATED**

Portsmouth Water Drawing Number	Rev
	C01

This map is reproduced from Ordnance Survey material with the permission of Ordnance Survey on behalf of the controller of Her Majesty's Stationery Office. © Crown Copyright. Unauthorised reproduction infringes Crown copyright and may lead to prosecution or civil proceedings.
CLIENT NAME: Portsmouth Water LICENCE NUMBER: 100018036
Contains public sector information licensed under the Open Government Licence v3.0.



- Notes**
1. Other areas of habitat creation and enhancement are shown on Figure 9.4

ATKINS
Member of the SNC-Lavalin Group

Aztec West
500 Park Avenue
Almondsbury
Bristol
BS32 4RZ

Tel: +44 (0) 1454 6620000
Fax: +44 (0) 1454 663333
www.atkinglobal.com

Copyright © Atkins Limited (2020)

Contractors Drawing Number:

HTR - ATK - ZZ - ZZ - GS - Z - 0136

Project	Originator	Volume	Location	Type	Role	Number
---------	------------	--------	----------	------	------	--------



Project Title

HAVANT THICKET RESERVOIR

Portsmouth Water Drawing Number	Rev C01
---------------------------------	------------



Atkins Limited
The Hub
500 Park Avenue
Aztec West
Bristol
BS32 4RZ

© Atkins Limited except where stated otherwise