
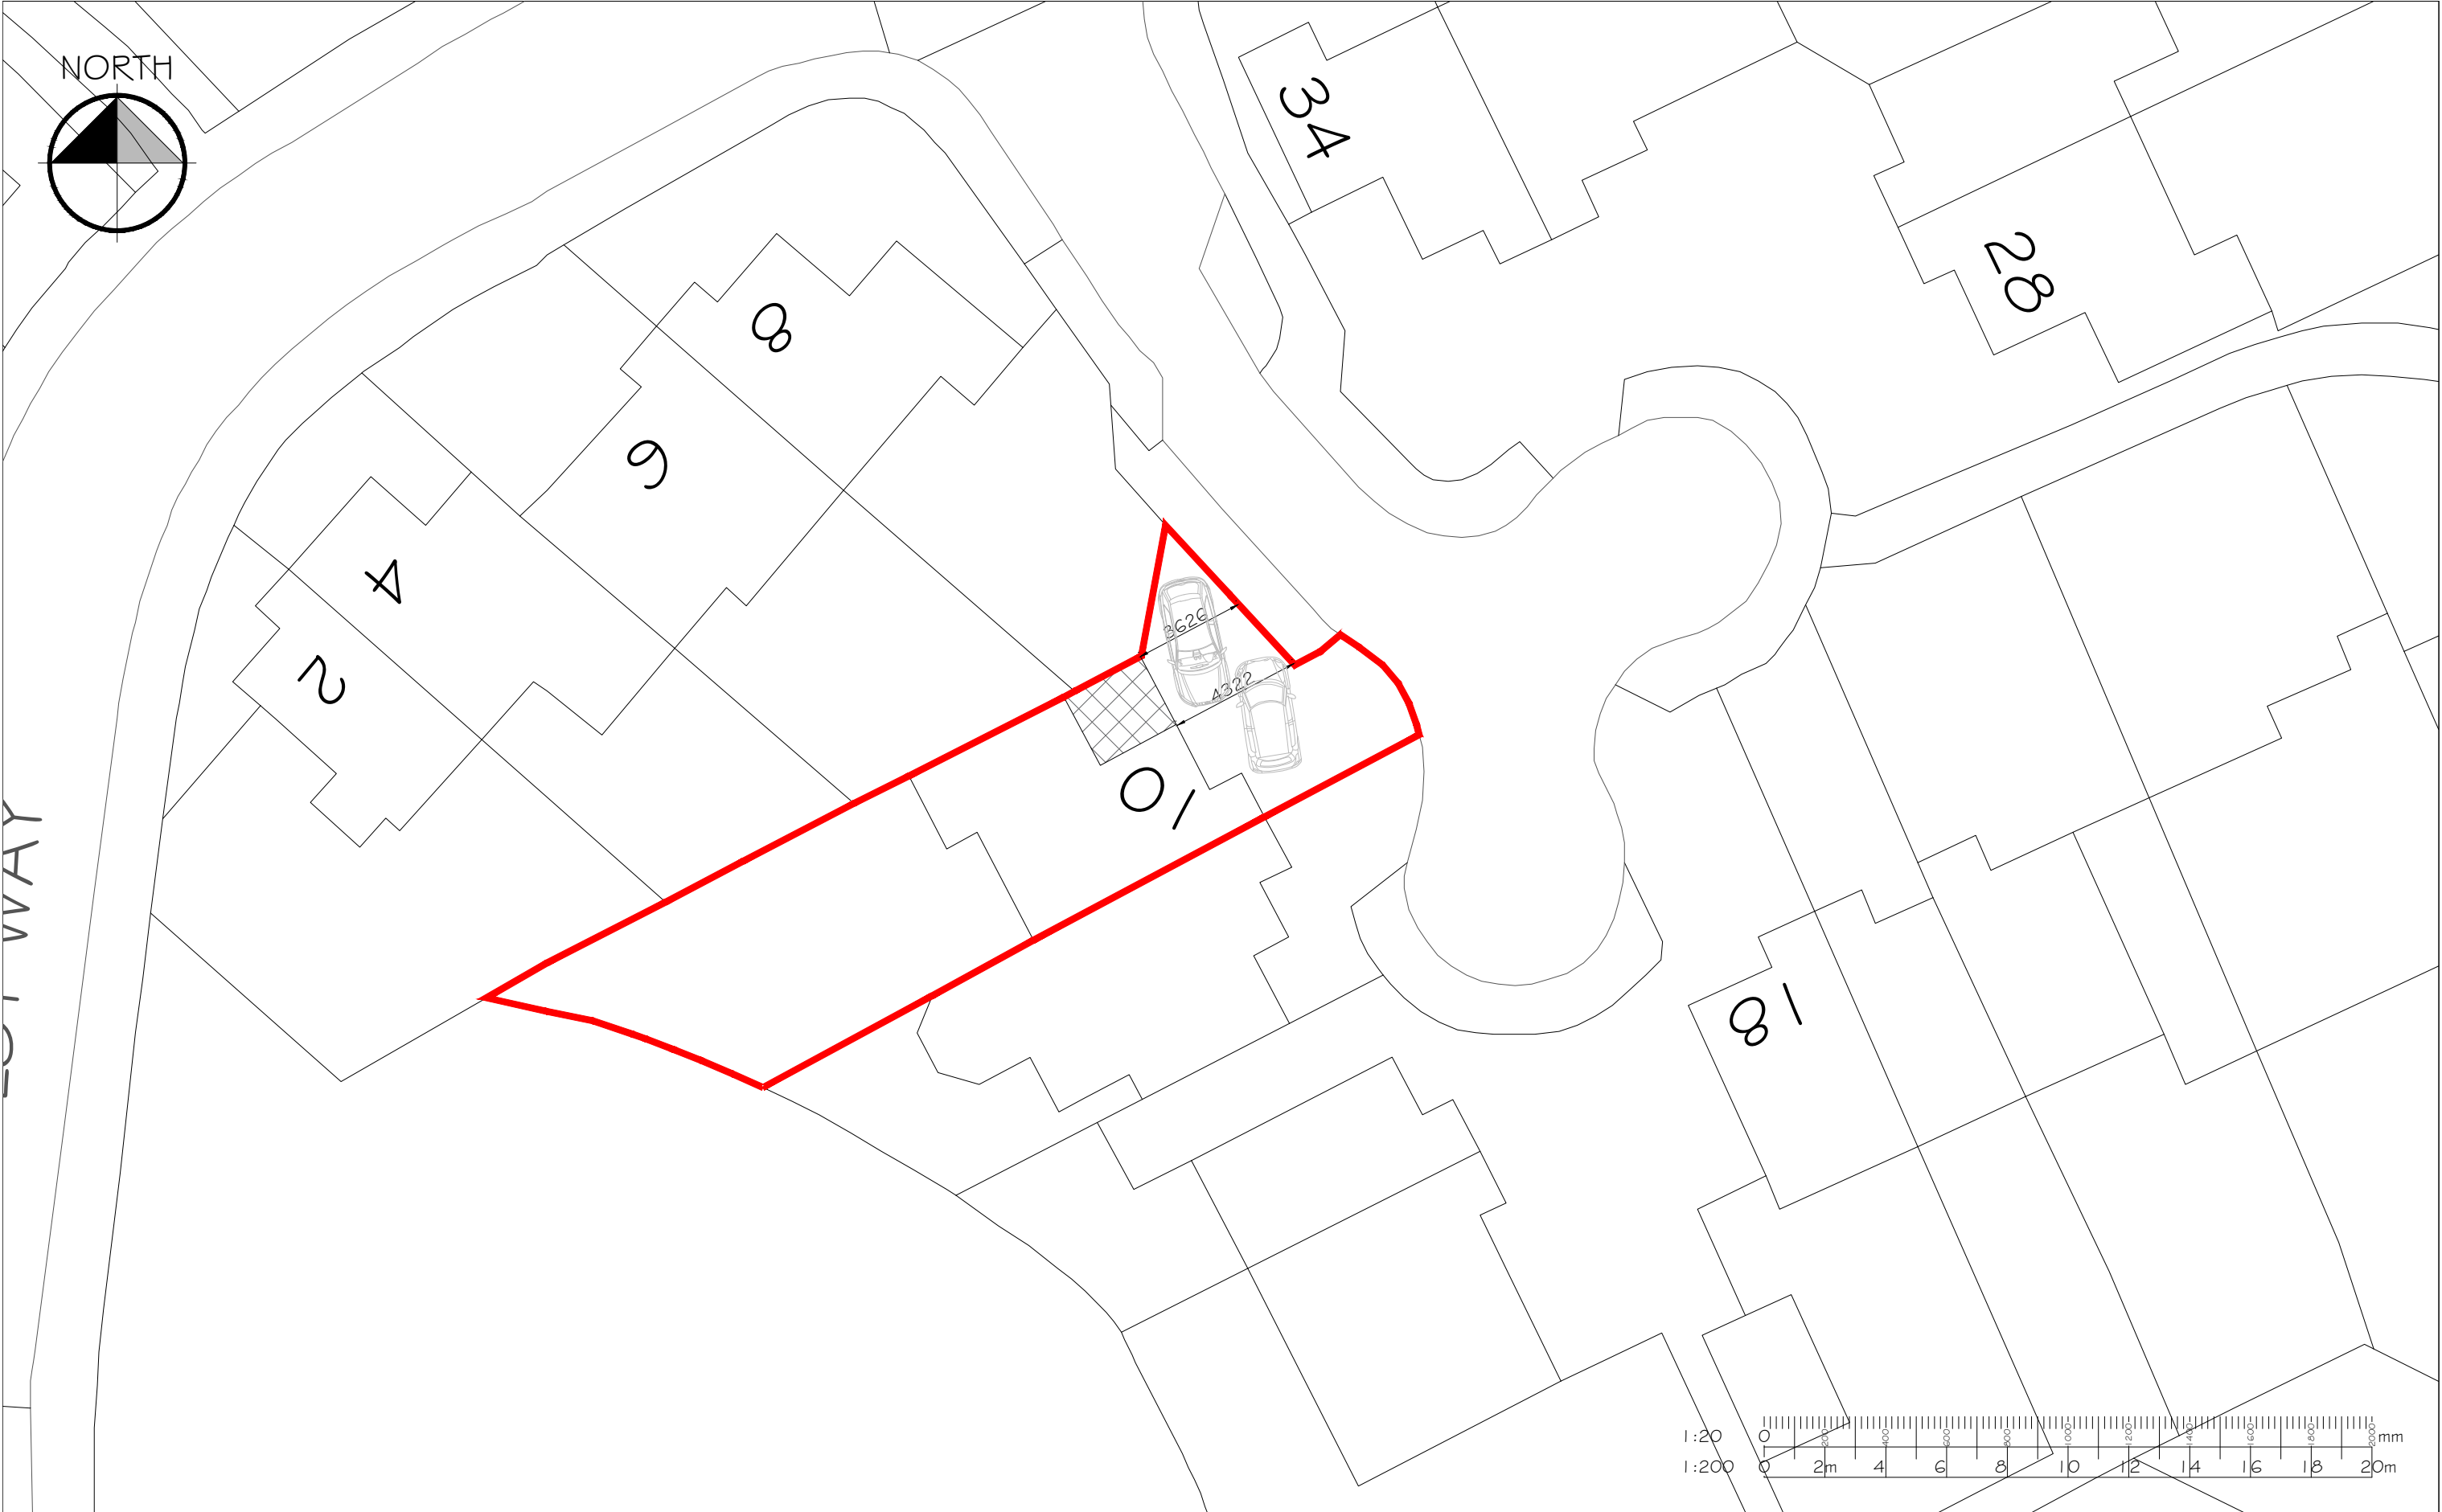


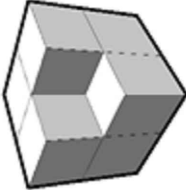

REV.	DATE	REVISIONS:	NOTES:

© COPYRIGHT EXISTS ON THE DESIGNS AND INFORMATION SHOWN ON THIS DRAWING. DO NOT SCALE FROM THIS DRAWING EXCEPT FOR PLANNING PURPOSES
THE CONTRACTOR MUST VERIFY ALL DIMENSIONS ON SITE BEFORE MAKING SHOP DRAWINGS OR COMMENCING WORK OF ANY KIND.

CLIENT:	Williams	PROJECT:	10 Holst Way Waterlooville
SCALE:	1:1250/500 (A3 ORIGINAL)	DRAWING:	Block Plan Indicating Parking
DRAWN:	MJH	CHECKED:	
DATE:	Sept 2020	DATE:	
			BD.198 P02

**BLOCK
DESIGN**

Tel: 07391898537 E-mail: blockdesignltd@gmail.com