

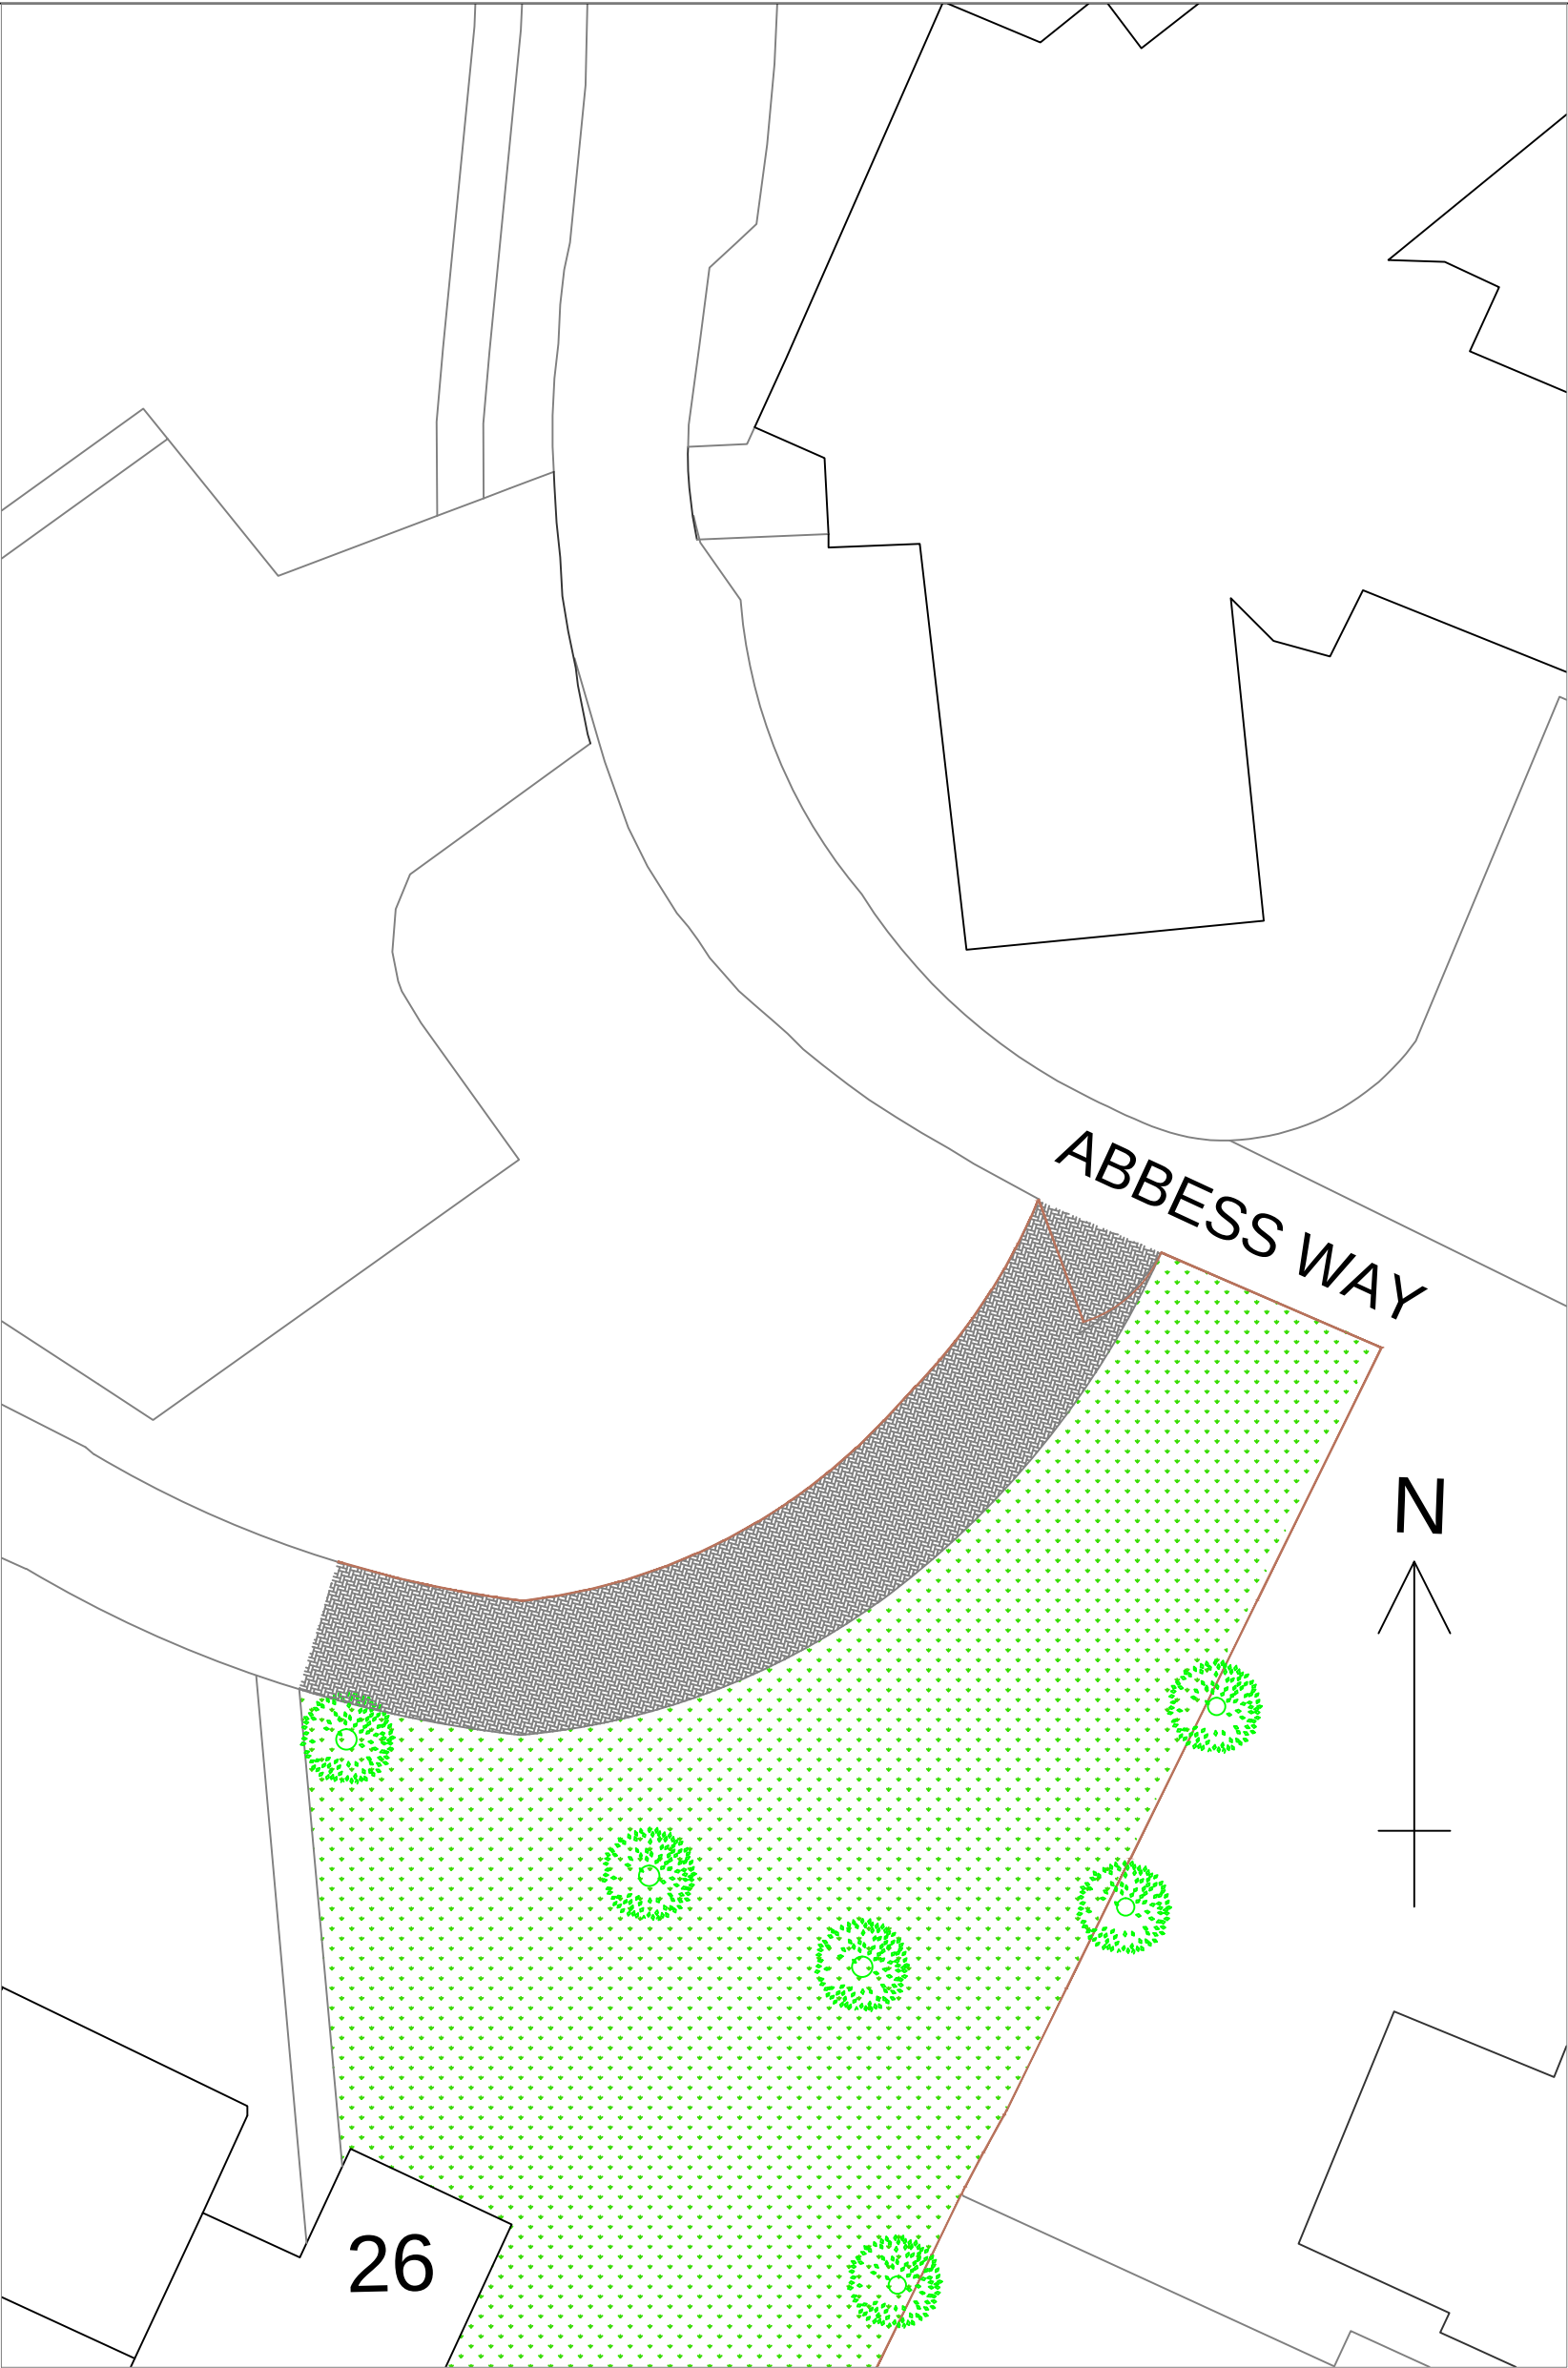
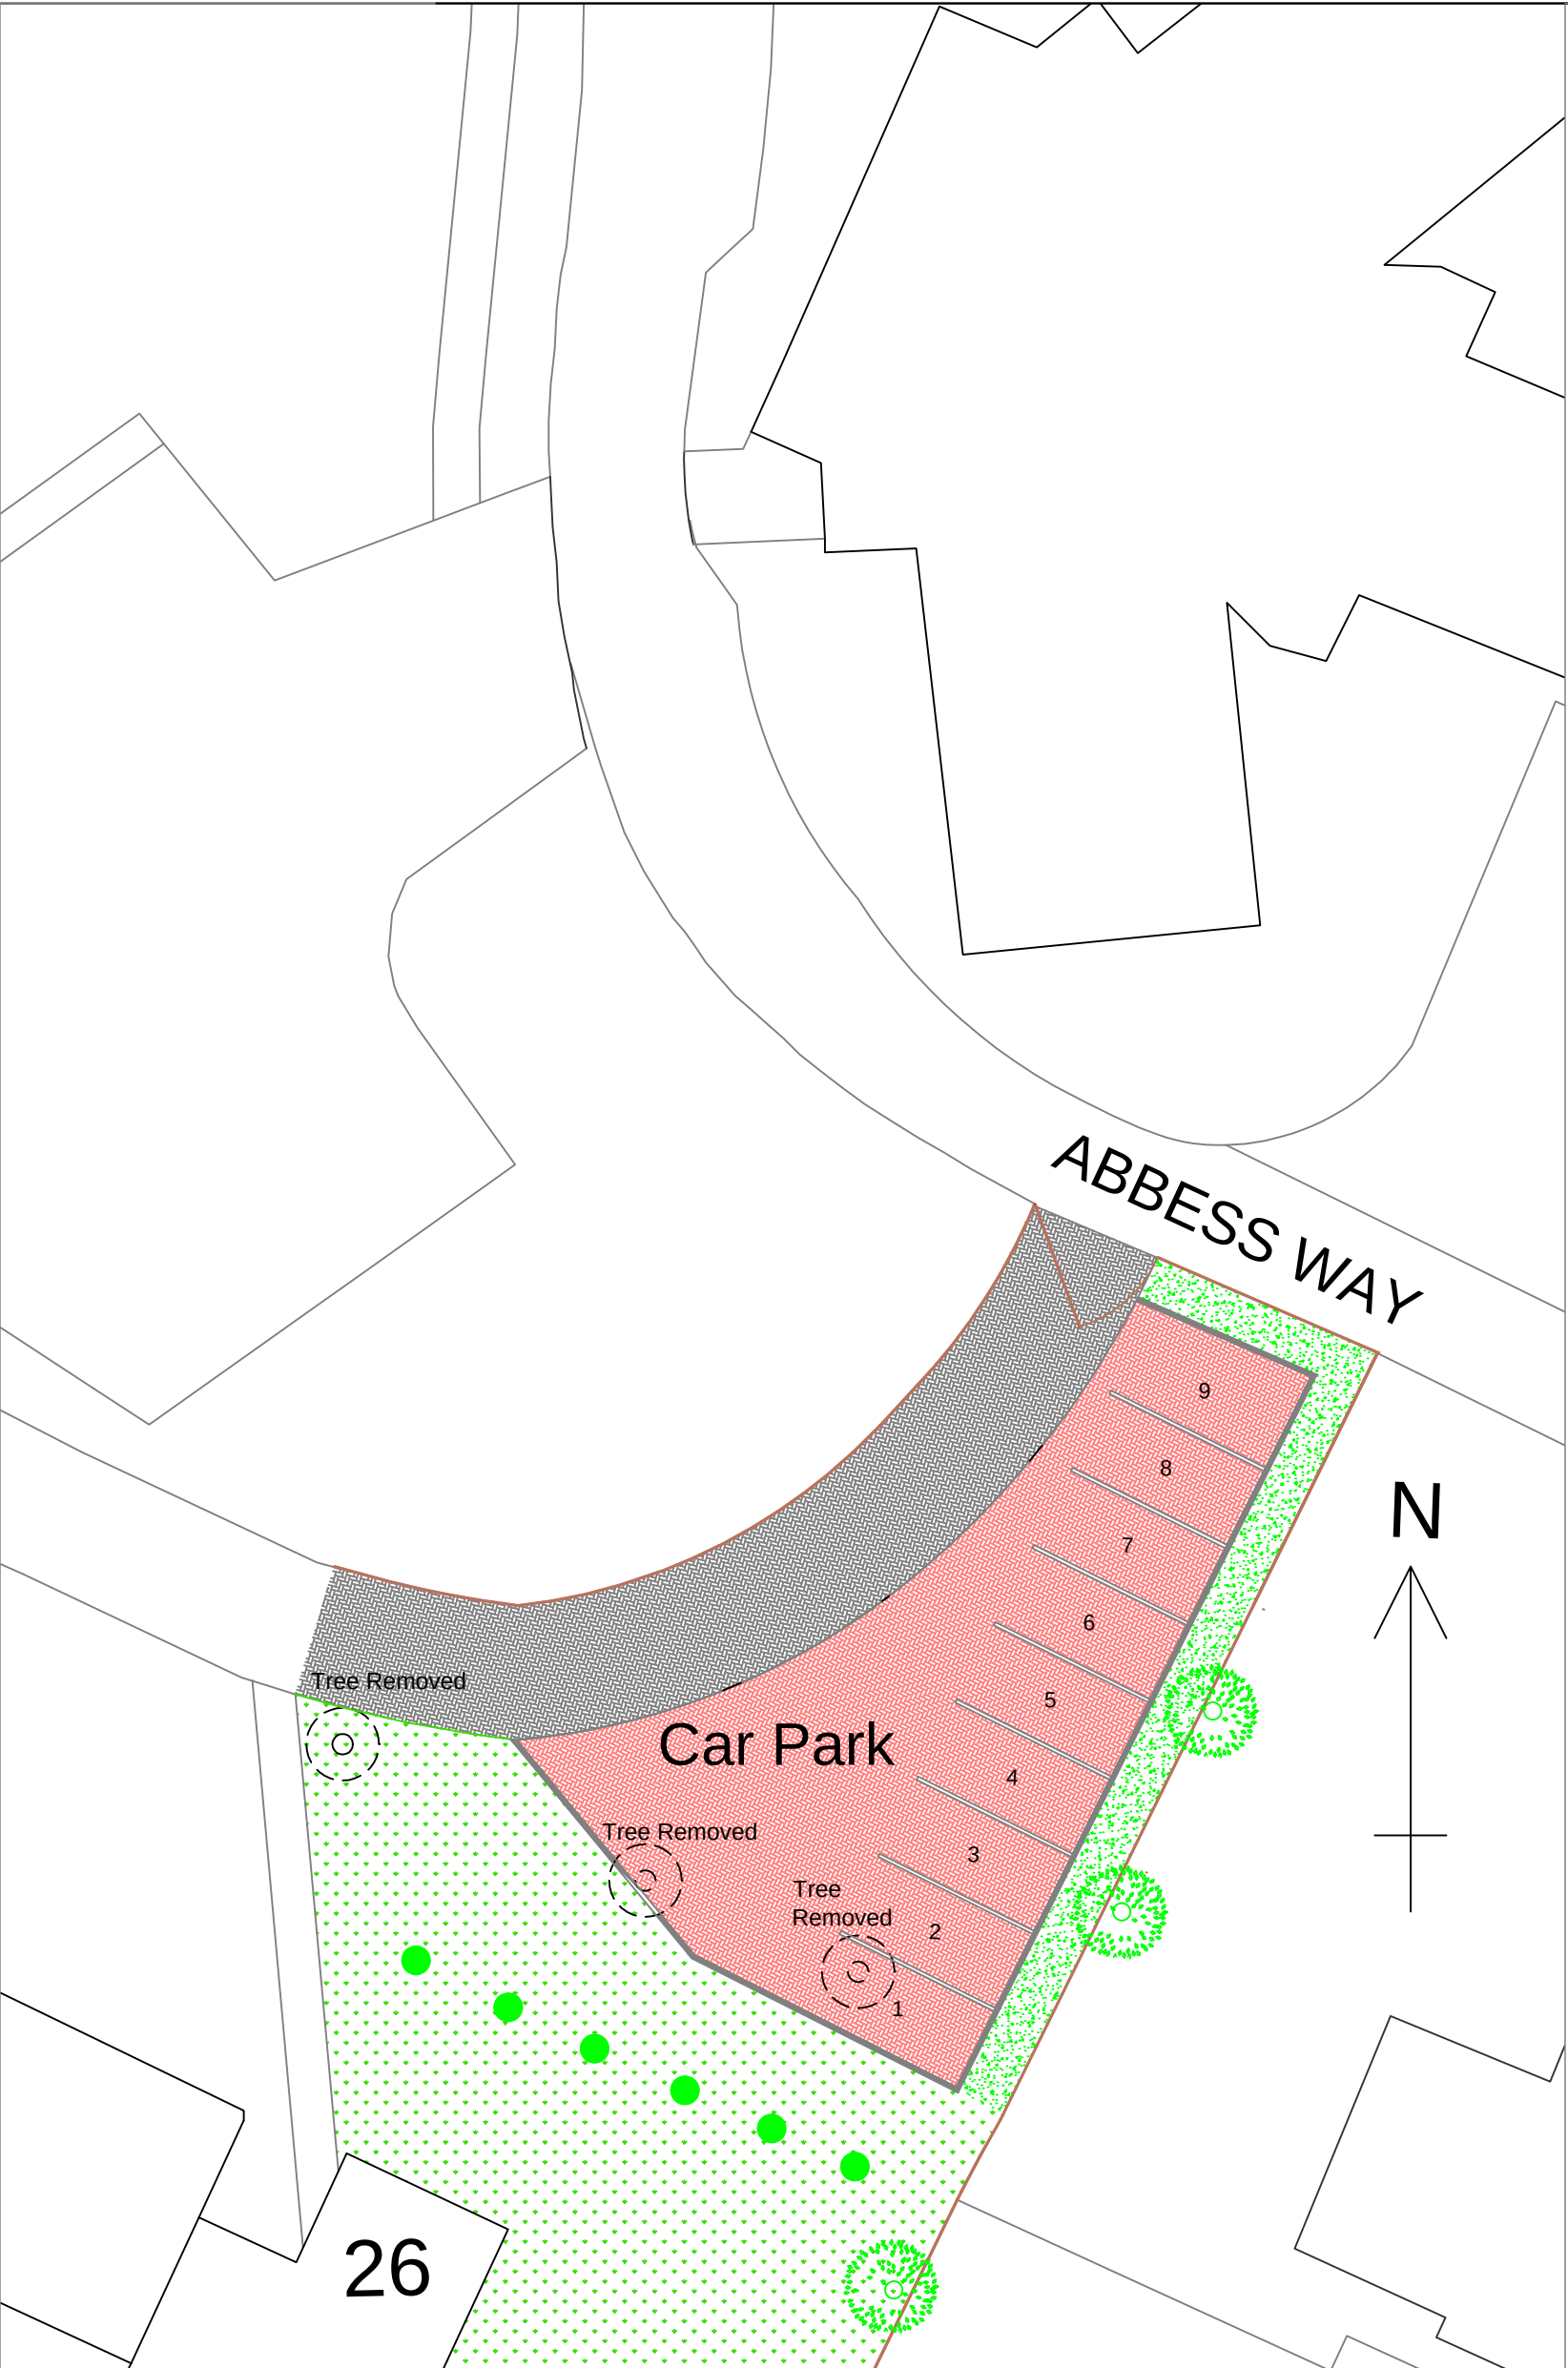
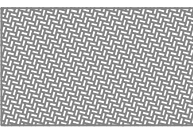
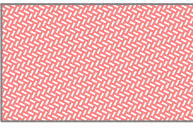


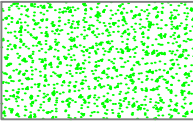



Existing Car Park
1:200 @ A2

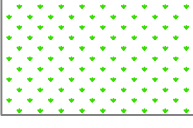

Proposed Car Park
1:200 @ A2

-  Existing brick paviments
-  New/proposed brick paviments with concrete kerb to boundary
-  New/proposed planting beds
-  Existing grassed area
-  Existing timber boundary fence
-  New sapling trees

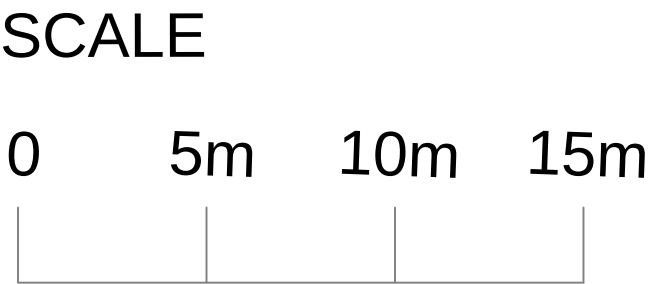

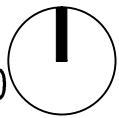SC1:100 

Rev	Date	Description	Client	Job No.	Date	Arcus Consulting LLP Wakefield 0192 466 9000 Liverpool 0151 708 1080 www.arcus.uk.com info@arcus.uk.com Manchester 0161 905 3222 Newcastle 0191 272 5781 London 0208 8742 2512 Rugby 01788 297 127		
			Clarion Housing Group	Drawing Number	09.07.2020			
			Project	Revision	Stage			
			The Beeches, 1 Villa Gardens, Waterlooille PO7 7RY	Scale	Planning			
			LiveSmart Refurbishment Scheme	1:200				
			Title	Drawn				
			Existing and Proposed Car Park Plans	TS				
				Approved				
				MRK				



ARCUS
CONSULTING