




Bamboo screening

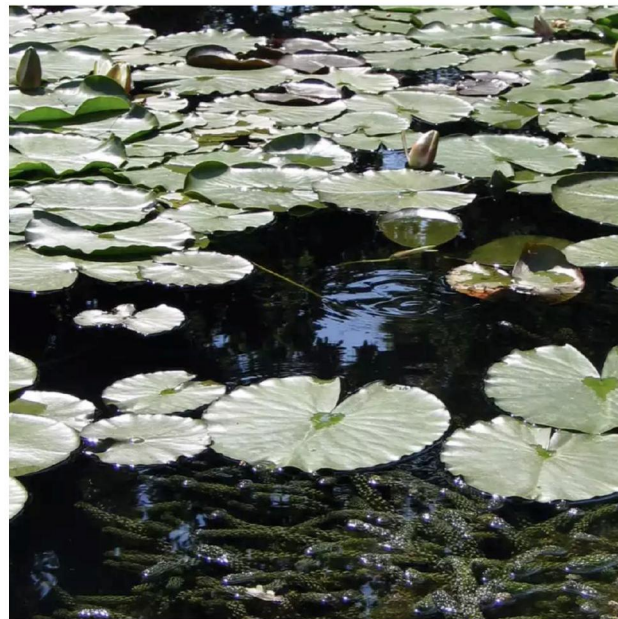

Wildlife pond



Decking




Wild flower margins



Habitat log piles




Coastal grasses

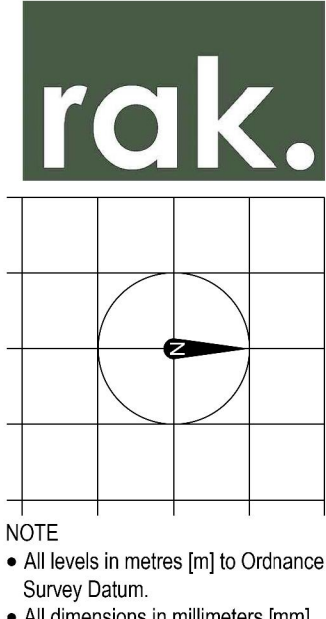

NOTE
• All levels in metres [m] to Ordnance Survey Datum.
• All dimensions in millimeters [mm].



Granite setts

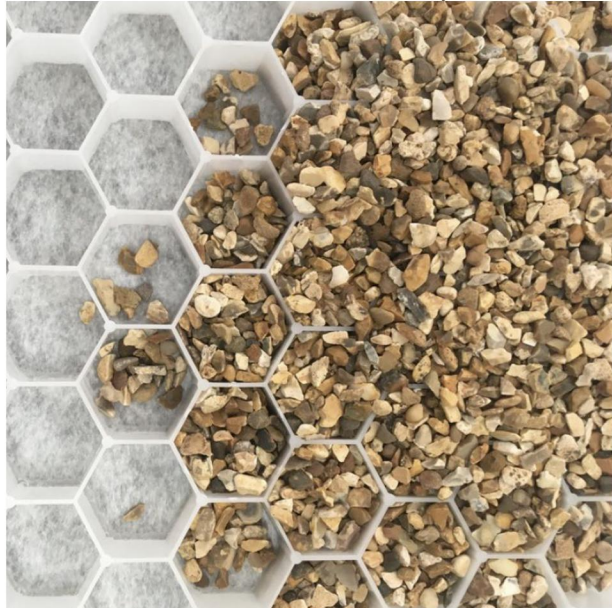

Stabilised Solent gravel



Driveway planting in Solent gravel



Courtyard planting in Solent shingle



Extensive green roof



Proposed 'Maritime' trees such as pine, yew, holm oak, monterey cyprus or similar



Lawn



Decking



Scale 1:250
0 1 2 3 4 5 10m

Rev A 2020.10.09 Planning Application
Revision
Project title:
Northshore
40 Sinah Lane
Hayling Island, PO11 0HH
Drawing title
Proposed
- Landscape Plan
Client
Mr and Mrs Nunn
Date 01.02.2018
Scale
1:250 @ A1
Status
Planning
Drg. no.
1032A-00-003 Rev A
Notes
These drawings are for planning purposes only and not for construction or any other use unless agreed by rak architecture. All dimensions must be checked and rak architects are to be informed of any discrepancies prior to construction. This drawing and any of the details therein remain the copyright of rak architecture ltd.
rak architecture ltd
Lower Level Farmhouse,
Lewes,
Dorchester,
DT2 8AP
Phone: +44 (0)1305 246741
www.rakarchitecture.co.uk