


PHYSICAL SCALE IN METERS @ 1:50

KEY:

= new

= existing removed

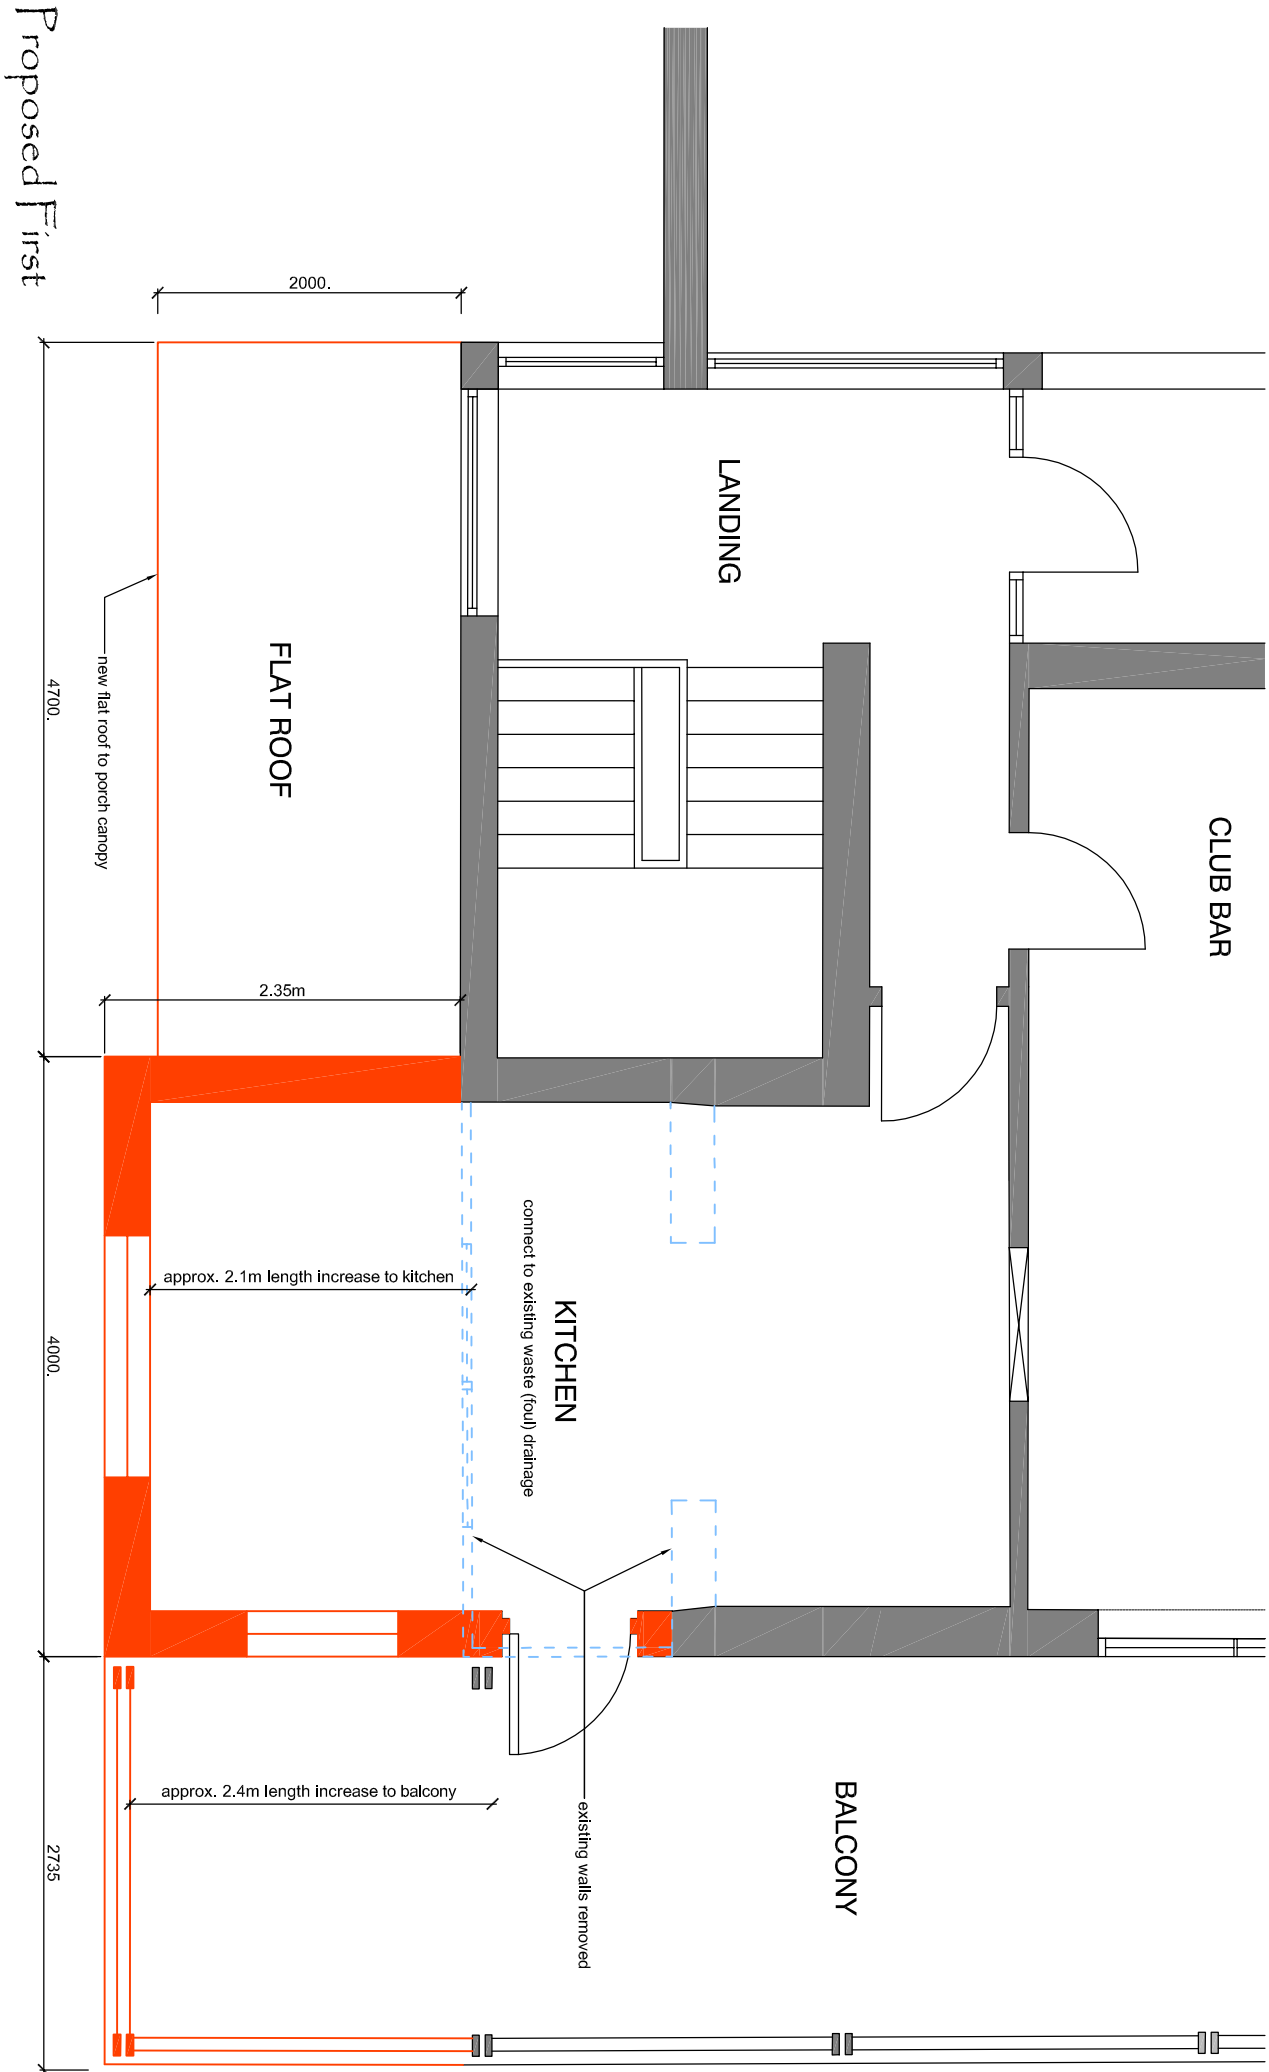

NOTES:
This drawing has been produced solely for PLANNING/DESIGN.
Do not Scale from this Drawing except for planning purposes.
Any drainage shown is presumed and to be checked on site before commencement of works.
This drawing is the copyright of MF Designs Ltd.



Office & Kitchen Extension, Porch Canopy and Extended Balcony

THE AVENUE LAWN TENNIS SQUASH & FITNESS CLUB

mf designs ltd
Chartered Architects



36 Grove Road • Havant • Hampshire • PO9 1AR	t/f 02392 470967
Director: Martin Farrer RIBA • Co Registration No.4507379	e admin@mfdesigns.org.uk
Date: Oct 2020	Job No: 3223
Scale: 1:50	Dwg No: P_0K_02