



Block Plan - 65 Southbrook Road PO9 1RL

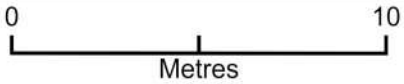

Plan Produced for: Parkers Design
Date Produced: 12 Jun 2020
Plan Reference Number: TQRQM20164183502740
Scale: 1:200 @ A4
© Crown copyright and database rights 2019 OS 100042766

1:500		100
1:200		20
1:100		10
1:50		5

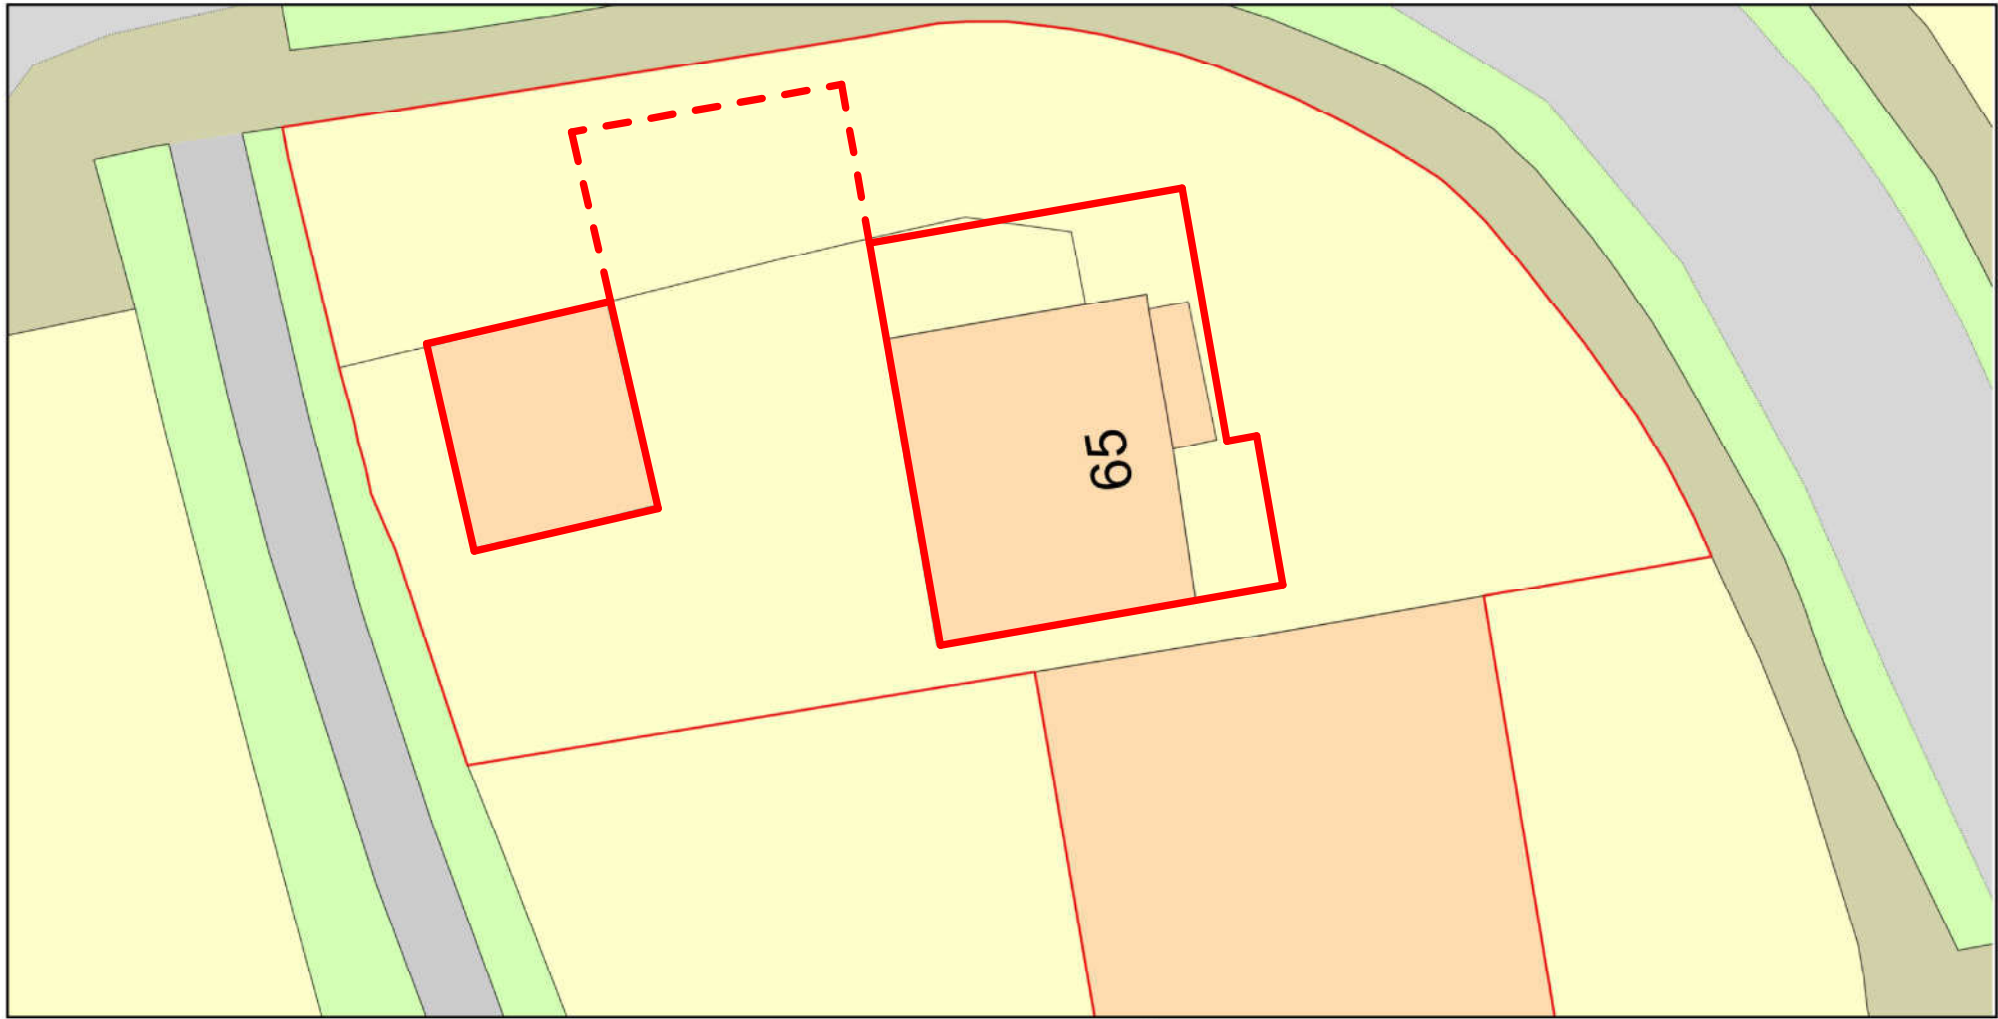

(C) Copyright of Parkers Design (Southern) Limited. Any reproduction of these drawings will require written authority from the copyright owner.
Parkers Design Limited - The Studio @ 90, PO9 2PR
www.pexd.co.uk - info@pexd.co.uk - 07776 008822

PROJECT	65 Southbrook Road		CLIENT				Cole		
			Date		Issue Date		Scale (@ A3)		
SHEET	Block Plan		Drawn by		SW		DRAWING NUMBER		REV
			Checked by		SR		P107		