


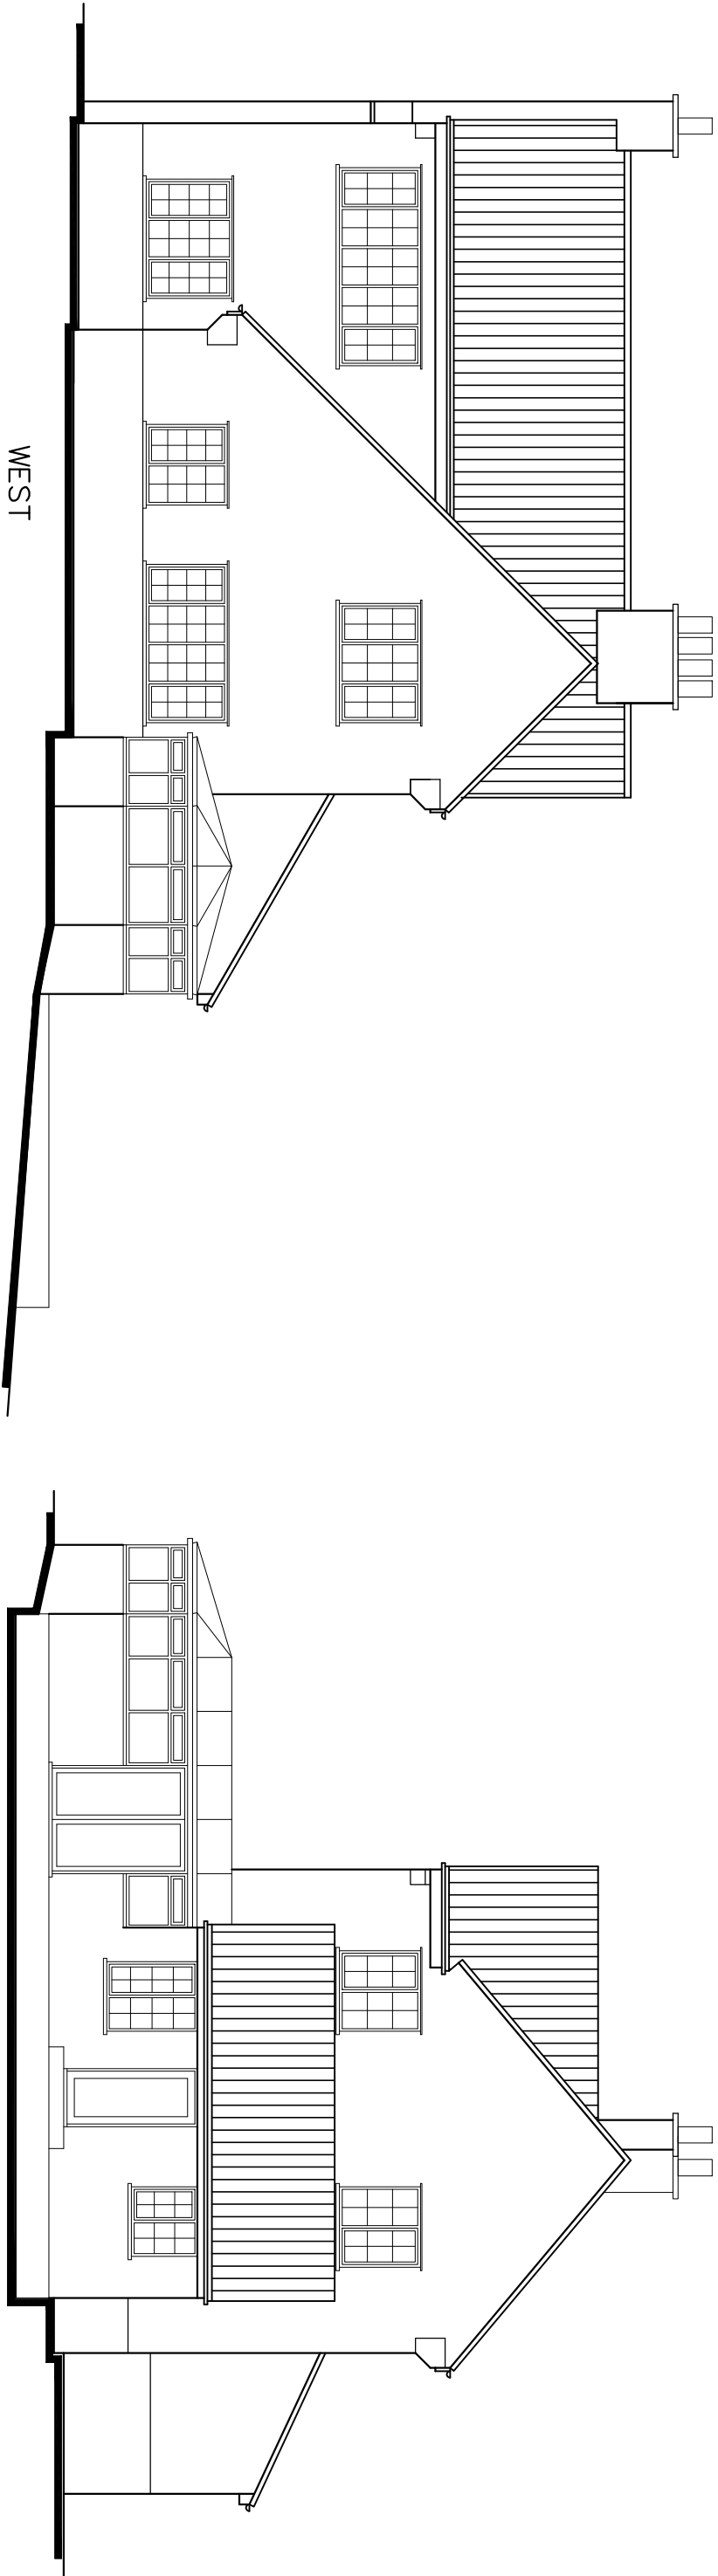

WEST

SOUTH

SURVEY ELEVATIONS

Revisions

- a) Note/Date/Initial
- b)
- c)
- d)

140 London Road
Waterlooville
PO7 5ST

Scale A1=1:50, A3=1:100
Drawn JHL/CAL
Date 29/09/2020

20076-301⁰



Critchley Architecture And Design Ltd.
Contact: 02392 474 919 | info@cad.online
The Old Brewery, 15E South Street, Havant, PO9 1BU

10m

20m

30m

40m