



No.4

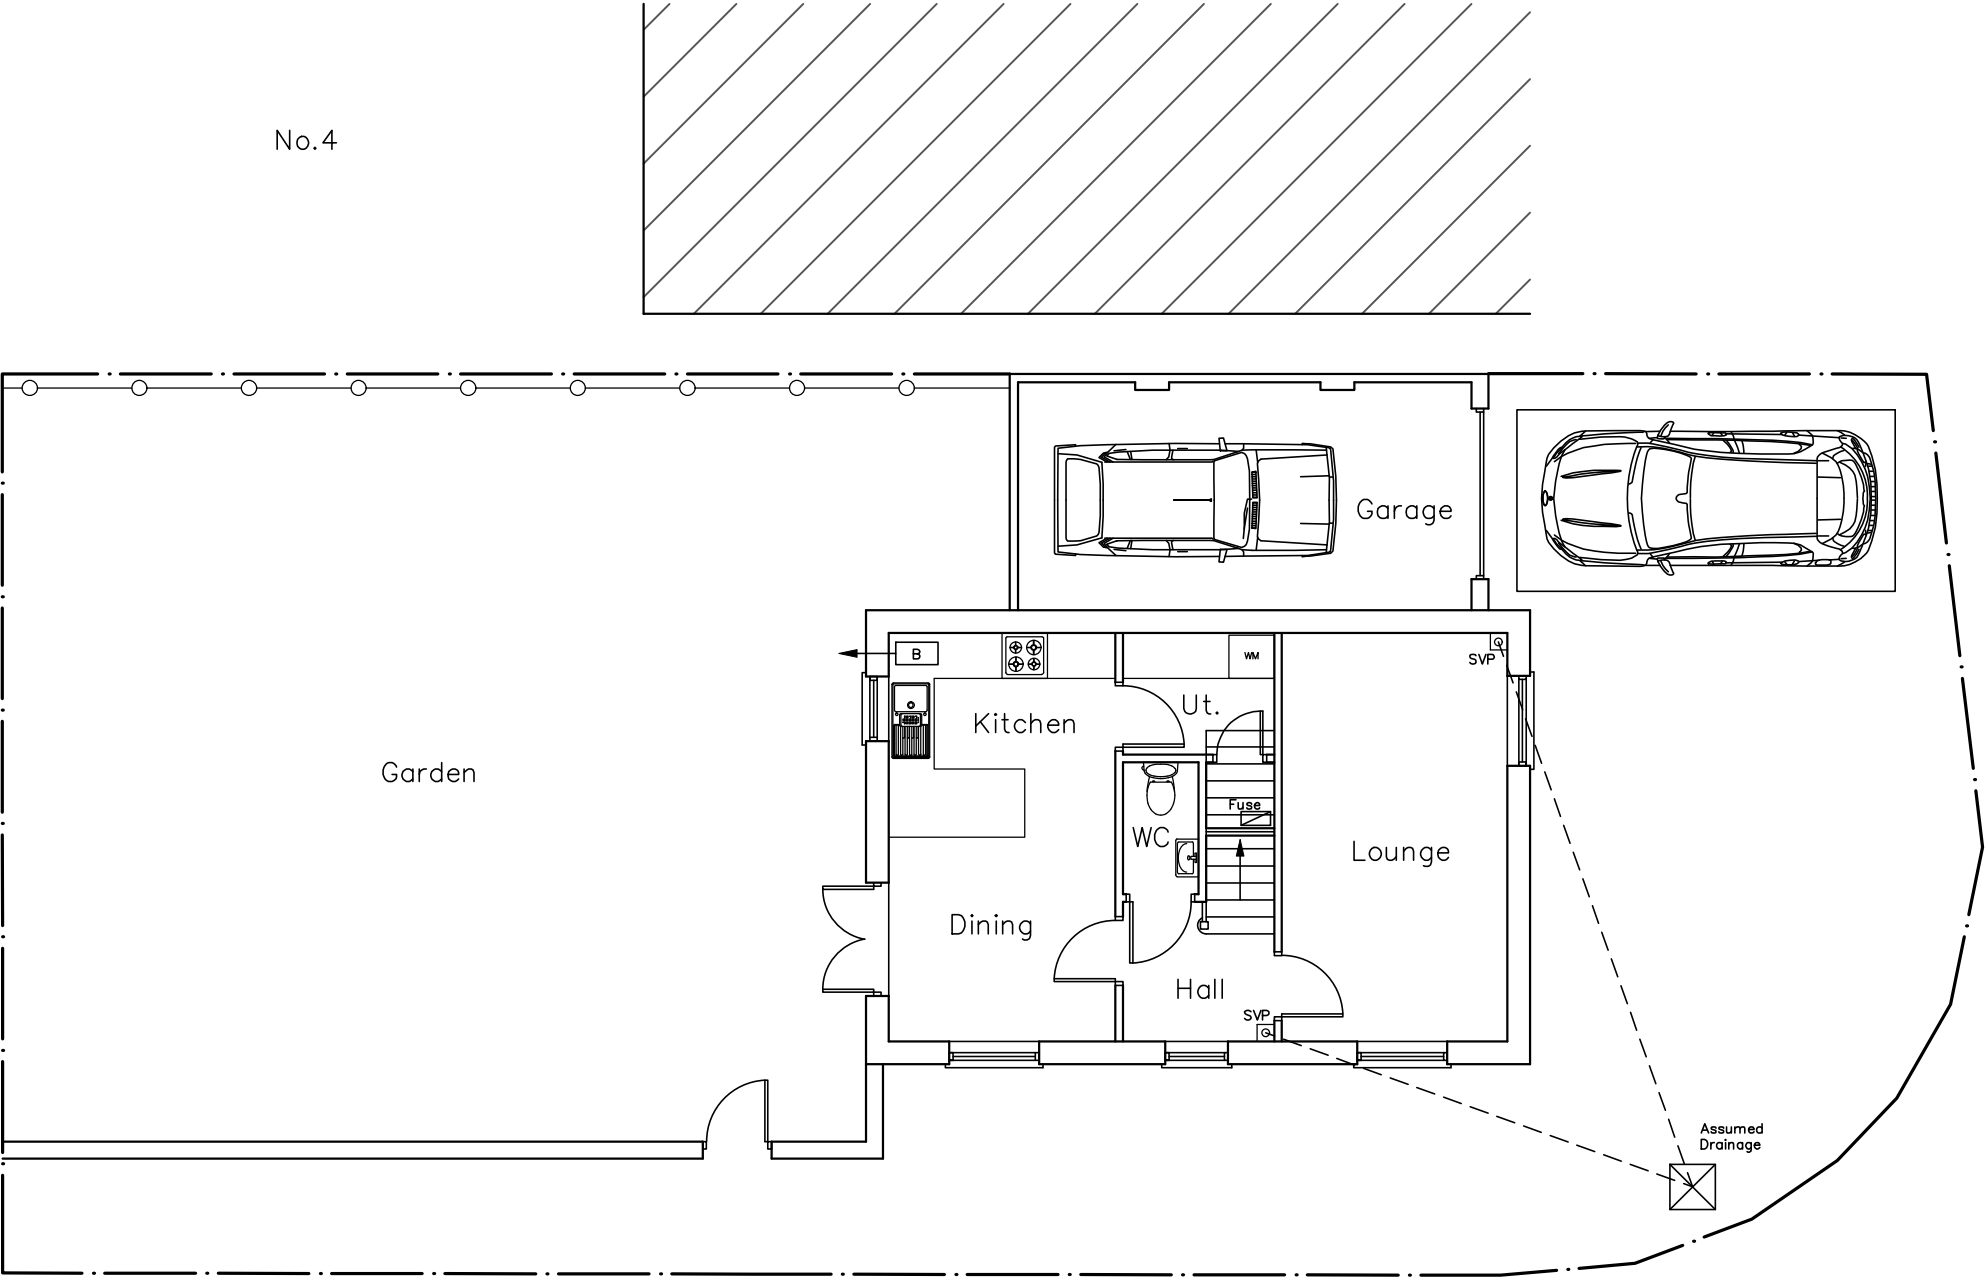

Ground Floor & Site Plan

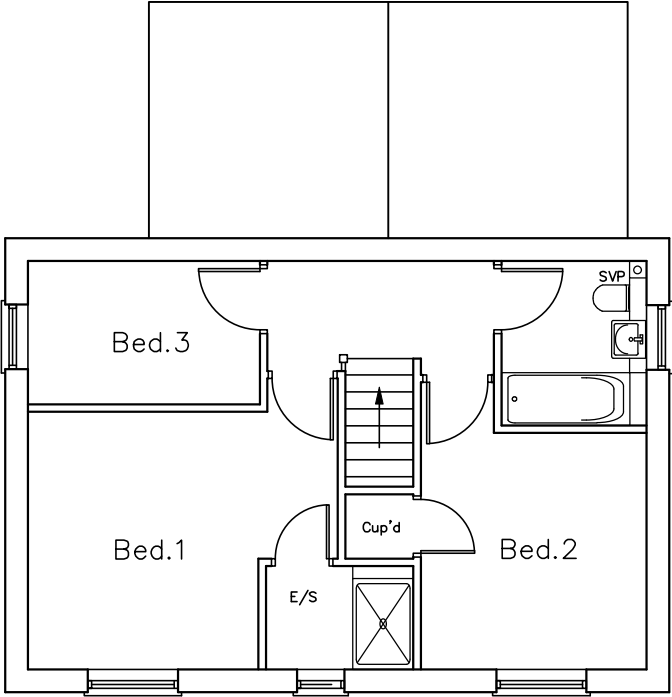

First Floor Plan

CAD

Critchley Architecture And Design Ltd.
Contact: 02392 474 919 | info@caad.online

The Old Brewery, 15E South Street, Havant, PO9 1BU



Survey Plans

Revisions	
a)	Note/Date/Initial
b)	
c)	
d)	

2 Windsurfing Pl,
Hayling Island,
Hampshire,
PO11 9FR

Scale A1=1:50, A3=1:100
Drawn SAR
Date 04/09/2020

20067-201⁰