



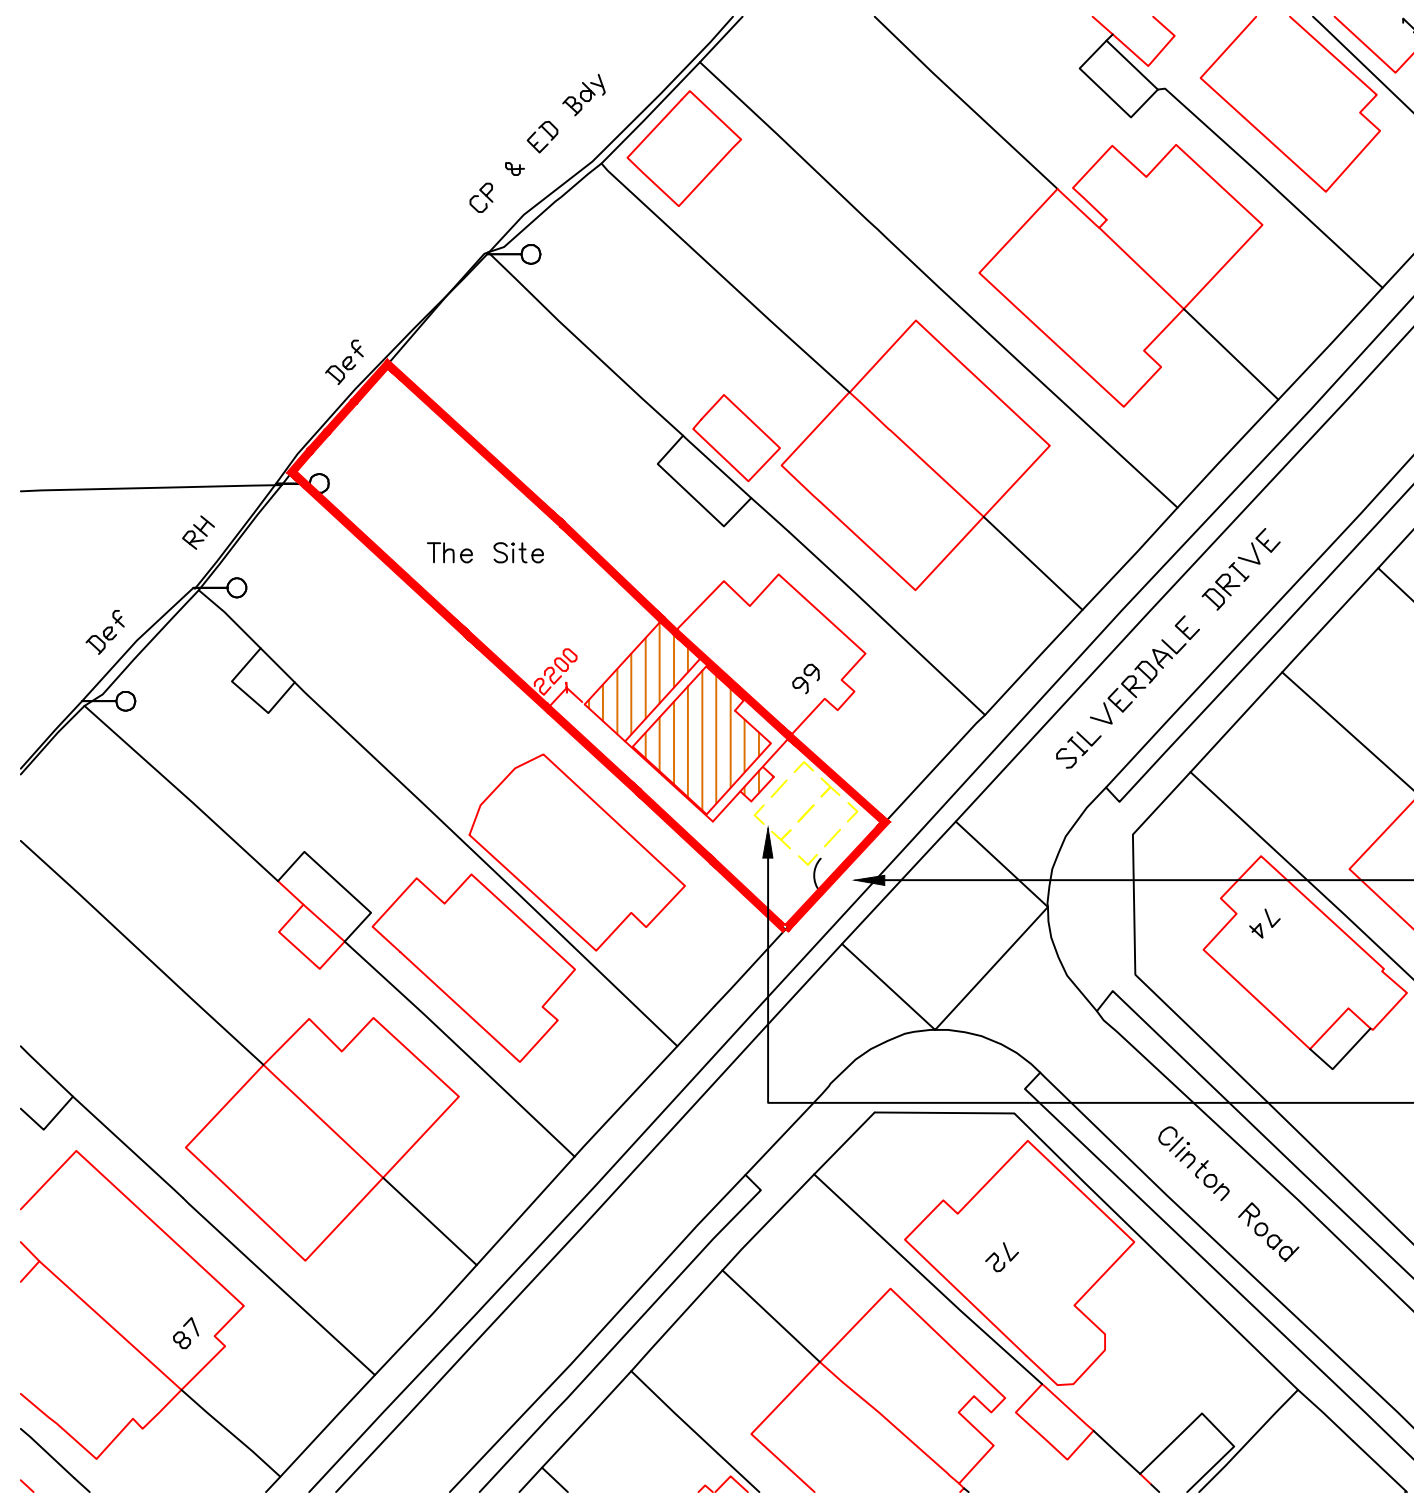


PROPOSED BLOCK PLAN
SCALE 1:500




Proposed single storey rear extension with rear dormer, front dormer with entrance canopy, hip to gable enlargement after demolition of rear lean-to & porch at:
97 Silverdale Drive
Waterlooville
PO7 6DU

Adjust / extend permeable paving to front garden to provide two car spaces under permitted development

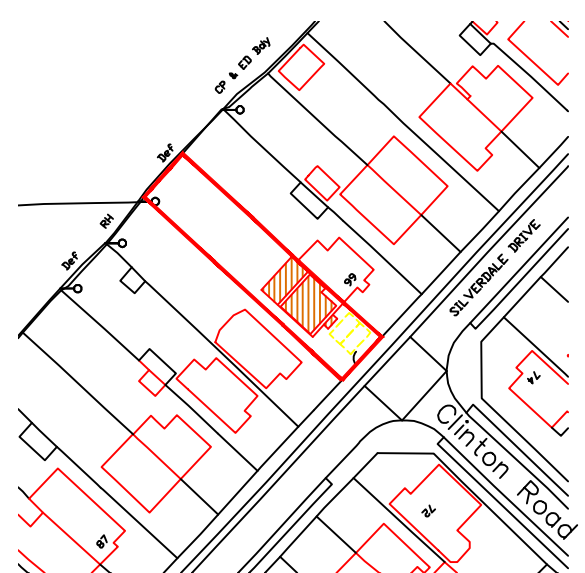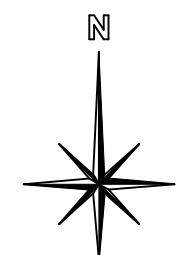

LOCATION PLAN
SCALE 1:1250

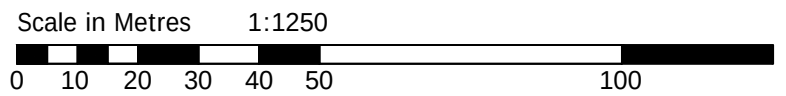

NOTES: The design and construction of this project shall be in accordance with the current Building Regulations & NHBC Standards. These notes & drawings have been prepared solely for the purpose of Planning & Building Regulation approval. Do not scale from this drawing unless for Planning purposes. All dimensions to be checked on-site and any alterations to be approved by the Architect and/or client prior to any work commencing. Ordnance Survey Licence No: 100047591 This drawing to be copyright and to be read in conjunction with all other drawings	Ammendments:	Key:	Client Name & Address: Mr & Mrs B Marchant 72 Silverdale Drive Waterlooville PO7 6DP	Project Address: 97 Silverdale Drive Waterlooville PO7 6DU	Drawing Details:			 B H ARCHITECTURE Ltd Heath Cottage Newlands Lane Purbrook Waterlooville Hants PO7 5SQ Tel: 023 9223 2322 Mob: 07747 771808 E-mail:bernard@bernardharding.com
					PLANNING DRAWING			
					Proposed Block & Location Plans			
Project No: 942		Drawing No: 3		Rev No:				
Scale: 1:500 1:1250 @ A2		Drawn: BWH		Date: 14/10/20				