

Havant Thicket Reservoir Project

Environmental Statement Volume 3:

**Chapters 1 and 2 Introduction and Description of
Development Figures**


Portsmouth Water Ltd.

September 2020



Schedule of Drawings included in this application:

Drawing title	Drawing number
Figure 1.1 Scheme Setting	HTR-ATK-ZZ-ZZ-GS-Z-0142
Figure 2.1 Site Location	HTR-ATK-ZZ-ZZ-GS-Z-0143
Figure 2.2 Environmental Constraints	HTR-ATK-ZZ-ZZ-GS-Z-0144
Figure 2.3 Outline Masterplan	HTR-ATK-ZZ-ZZ-DR-L-0001

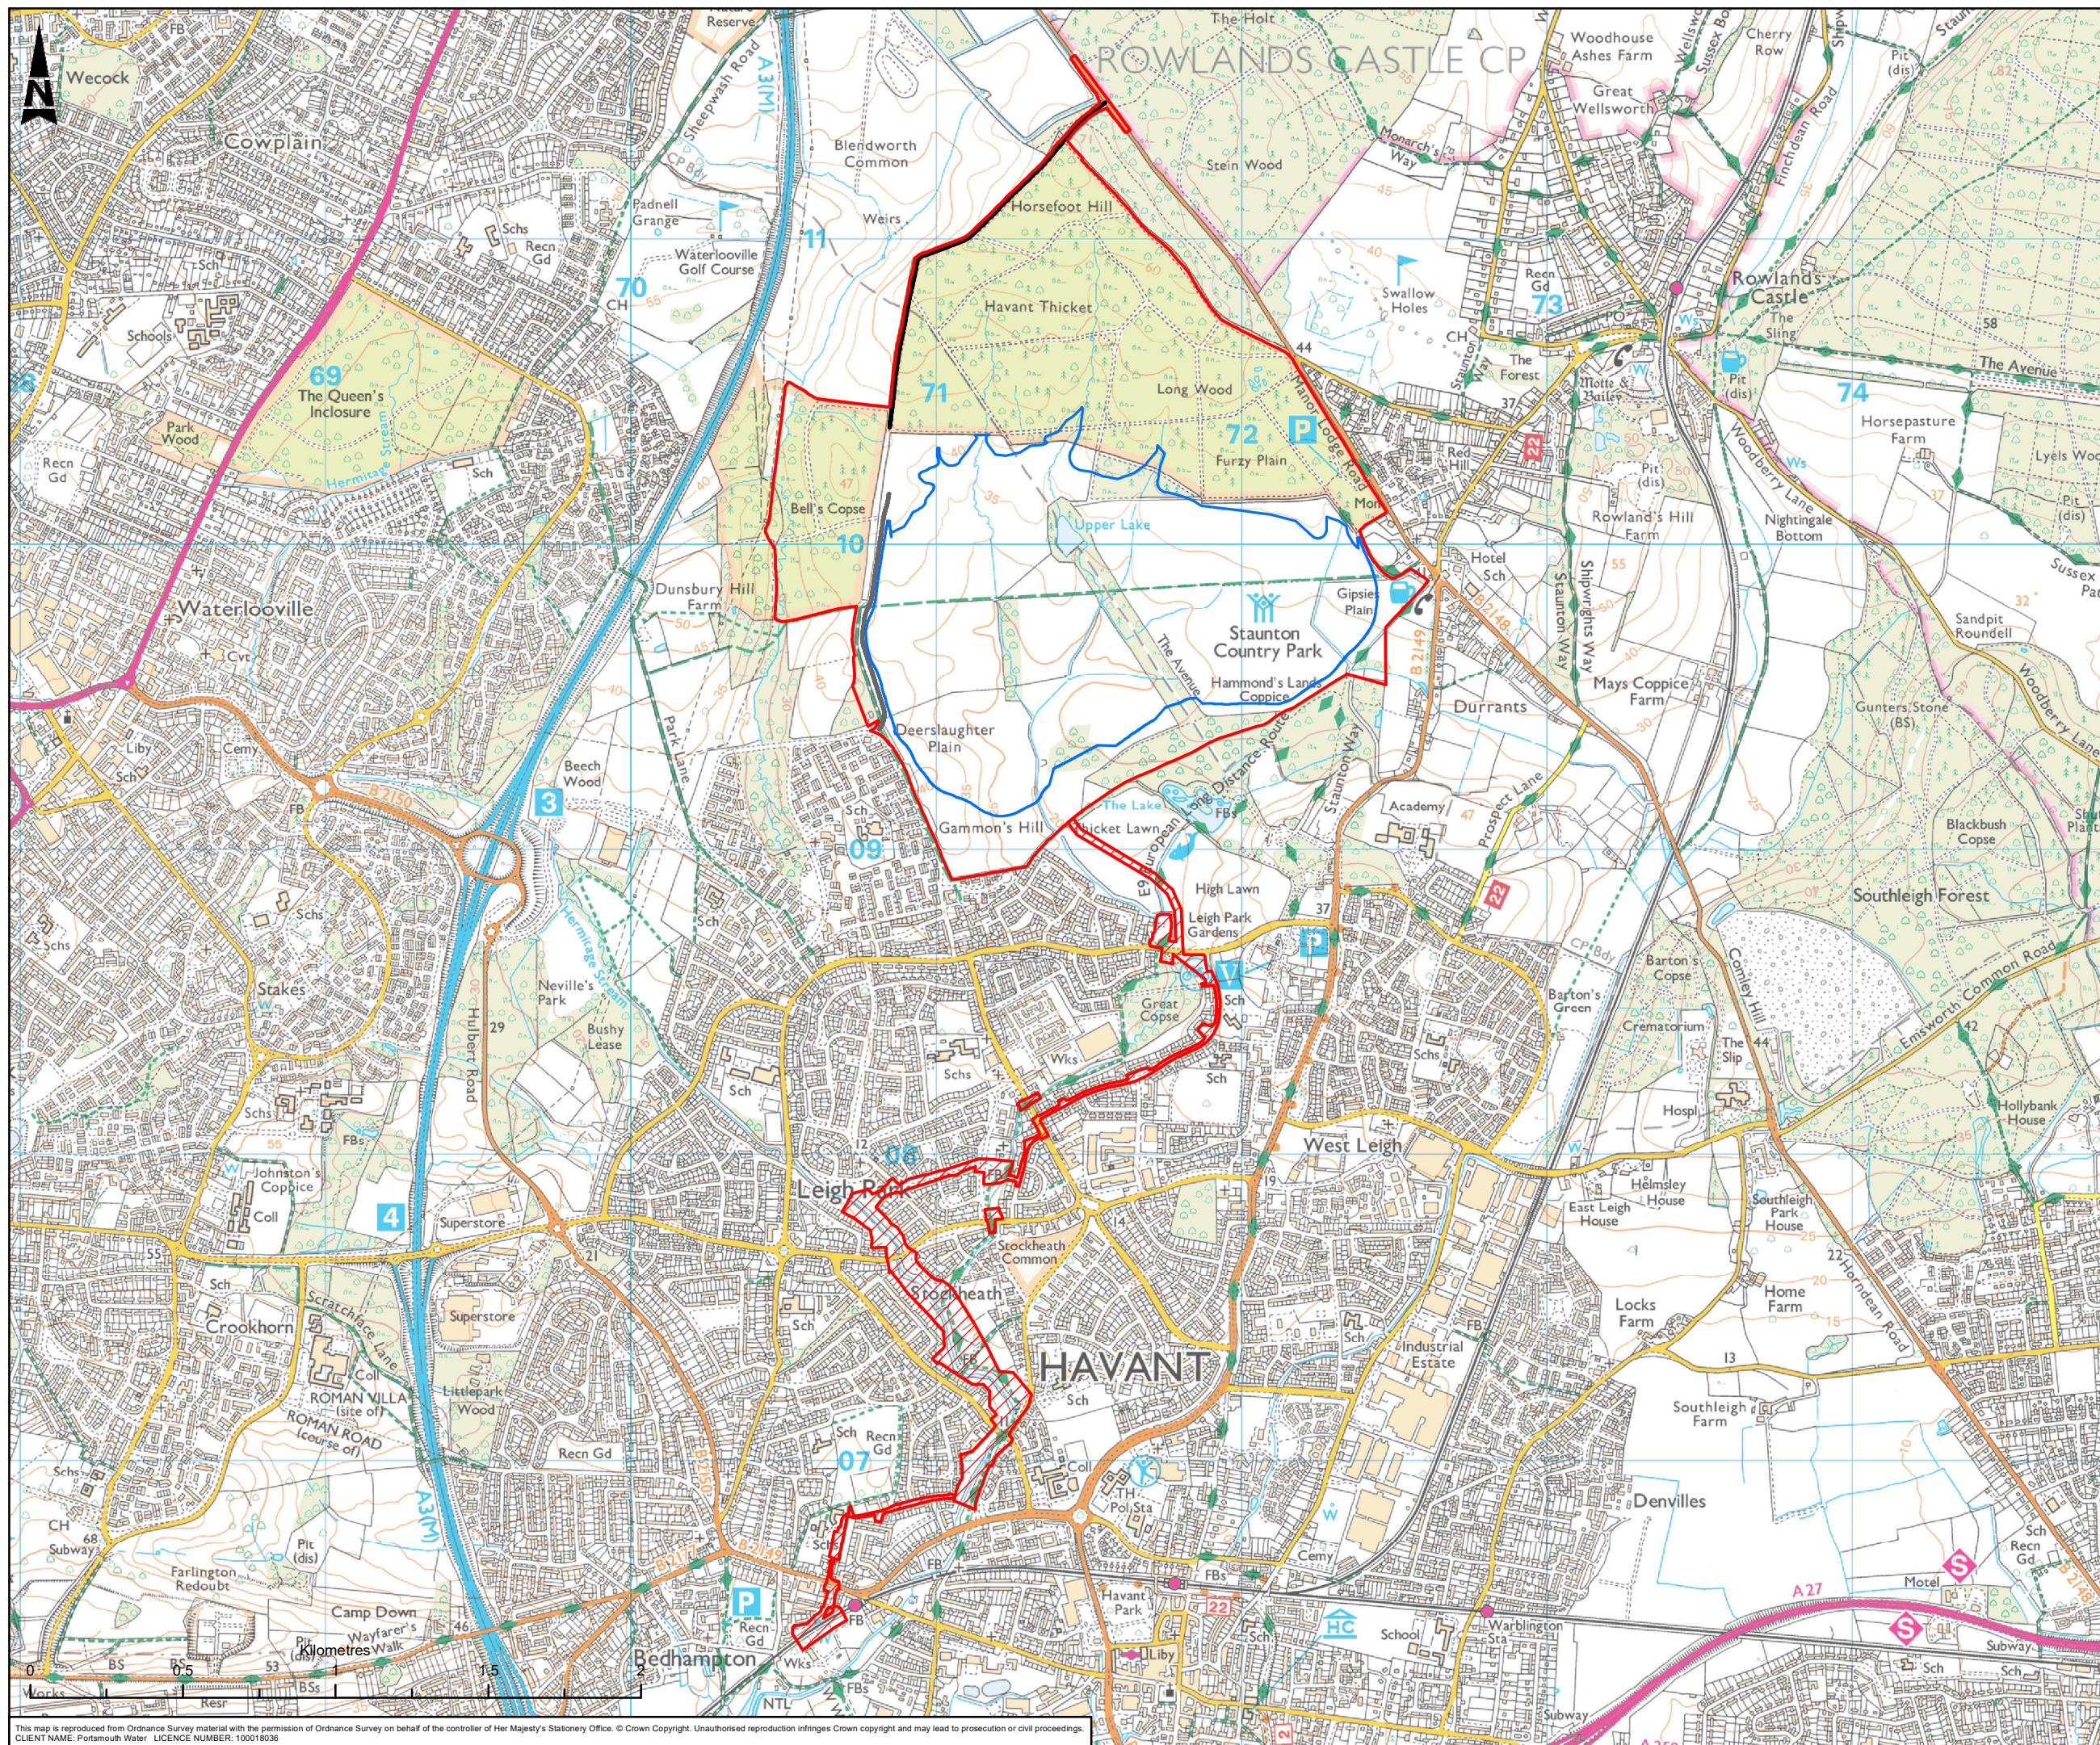

-  Reservoir Red Line Boundary
-  Pipeline Red Line Boundary
-  Reservoir Footprint
-  Northern Access
-  Southern Access

C01	FD	CB	LJB	JF	PUBLISHED	13/08/2020
Rev.	Drm By	Ckd By	Rev By	Auth By	Description	Date

ATKINS
Member of the SNC-Lavalin Group

Aztec West
500 Park Avenue
Almondsbury
Bristol
BS32 4RZ

Tel: +44 (0) 1454 6620000
Fax: +44 (0) 1454 663333
www.atkinsglobal.com

Copyright © Atkins Limited (2020)

Drawing Suitability	Status
PUBLISHED	A1

Contractors Drawing Number: **HTR - ATK - ZZ - ZZ - GS - Z - 0143**

Project	Originator	Volume	Location	Type	Role	Number
---------	------------	--------	----------	------	------	--------

Telephone: Havant (023) 9249 9888
Fax: Havant (023) 9245 3632
Website: www.portsmouthwater.co.uk
Registered Office: PO Box 8 West Street
Havant Hampshire PO9 1LG
REGISTERED IN ENGLAND No. 2536455

The logo for Portsmouth Water features a stylized blue bird or wave shape above the text "Portsmouth Water" in a blue serif font, with a wavy line underneath.

Project Ref. No	Sheet	Scale	Sheet Size
5169117	1 of 1	1:20,000	A3

Project Title

HAVANT THICKET RESERVOIR

FIGURE 2.1
SITE LOCATION

Portsmouth Water Drawing Number	Rev C01
---------------------------------	------------



LEGEND

- RED LINE BOUNDARY
- PERMISSIVE PATH - PEDESTRIAN USE (EXISTING)
- PERMISSIVE PATH - PEDESTRIAN USE (PROPOSED)
- BRIDLEWAY - PEDESTRIAN, CYCLE AND EQUESTRIAN USE (EXISTING)
- BRIDLEWAY - PEDESTRIAN, CYCLE AND EQUESTRIAN USE (PROPOSED)
- PATH - PEDESTRIAN AND CYCLE USE (PROPOSED)
- EXISTING CYCLE PATH
- LONG DISTANCE PATH
- TEMPORARY BRIDLEWAY DIVERSION (WILL BE REINSTATED TO PERMISSIVE PATH ACCESS)
- BIRD WATCHING
- CHILDRENS' PLAYGROUND
- PICNIC AREA
- VIEWING POINT
- CAR PARK
- VEHICLE ACCESS POINT
- ENTRANCE POINT
- EXISTING WOODLAND *
- NEW WOODLAND
- PROPOSED WET WOODLAND
- PROPOSED SCRUB REGENERATION
- PROPOSED WET GRASSLAND
- PROPOSED EMBANKMENT GRASSLAND
- PROPOSED WETLANDS
- PROPOSED RESERVOIR

* Proposed habitat enhancement areas within red line boundary

Rev	3	2	1	0	Rev Status	Rev	3	2	1	0	Rev	3	2	1	0	Description	Date
Rev 3	RJ	JM	WR	JF	FOR PLANNING												31/07/20
Rev 2	CMS	JM	WR	LB	FOR PLANNING												29/05/20
Rev 1	CMS	JM	WR	LB	FOR PLANNING												03/04/20
Rev	0	0	0	0	0	0	0	0	0	0	0	0	0	0	0	0	0

ATKINS

Member of the SNC-Lavalin Group

Aztec West
500 Park Avenue
Almondsbury
Bristol
BS32 4RZ

Tel: +44 (0)1454 662000
Fax: +44 (0)1454 663333
www.atkinsglobal.com

Copyright © Atkins Limited (2020)

Drawing Suitability:	FOR PLANNING	Status:	S2
Drawing Number:	HTR-ATK-ZZ-ZZ-DR-L-0001		
Client:	Telephone: Havant (023) 9249 9888 Fax: Havant (023) 9245 3632 Website: www.portsmouthwater.co.uk Registered Office: PO Box 8 West Street Havant Hampshire PO9 1LG REGISTERED IN ENGLAND No: 2536455		
Project Ref. No:	HTR	Sheet:	1 of 1
Project Title:	HAVANT THICKET RESERVOIR		
Drawing Title:	RESERVOIR OUTLINE MASTERPLAN		

Portsmouth Water

Scale: 1:2500
Sheet Size: A0

40 30 20 10 0 20 40 60m



Atkins Limited
The Hub
500 Park Avenue
Aztec West
Bristol
BS32 4RZ

© Atkins Limited except where stated otherwise