

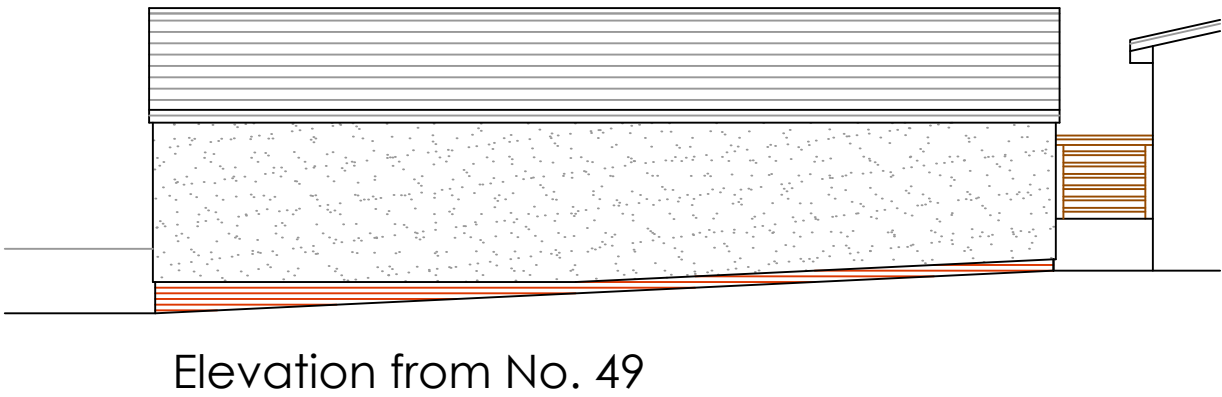
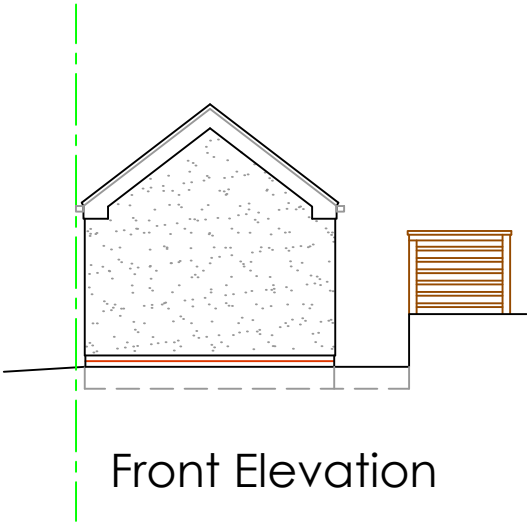
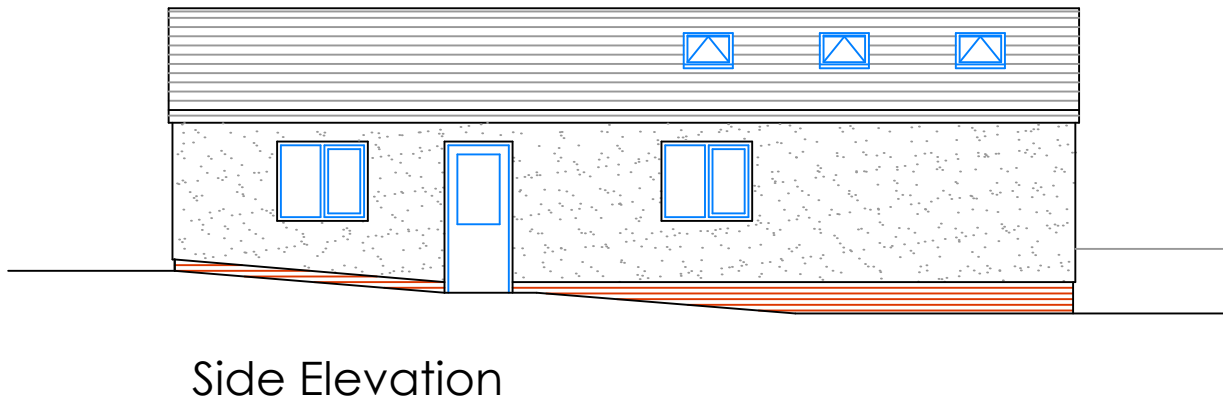
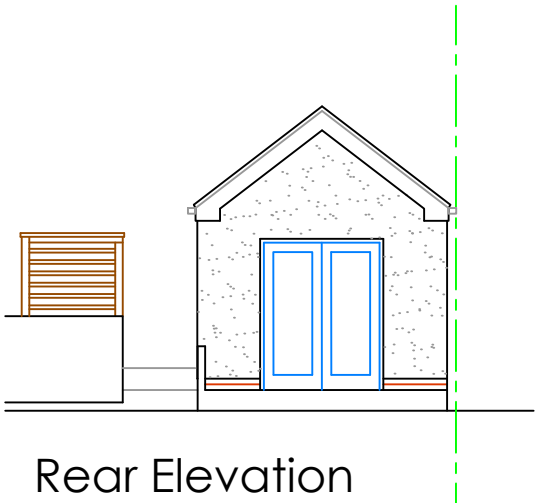
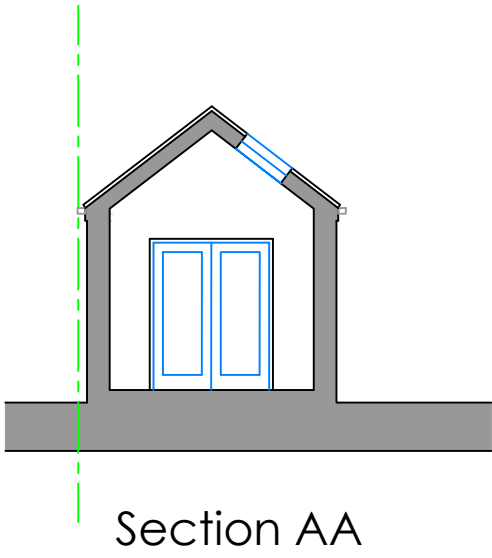
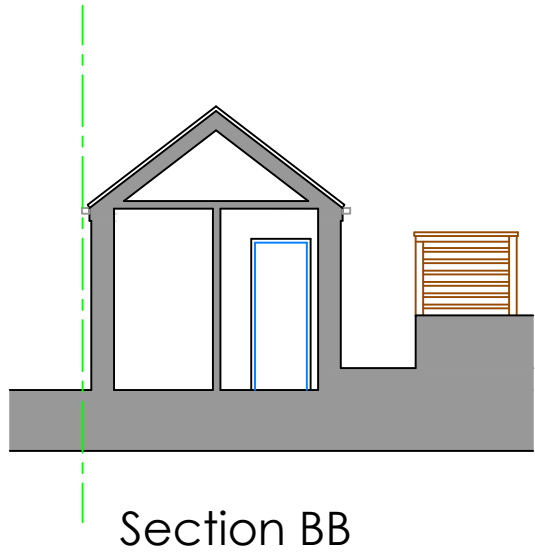


Annexe Proposals

This drawing is the copyright of Tomes Architects and may not be copied, altered, or reproduced in any way, or be passed to a third party without our written authority.
All dimensions are to be checked on site before commencing work. Any discrepancies should be reported to the project manager immediately.

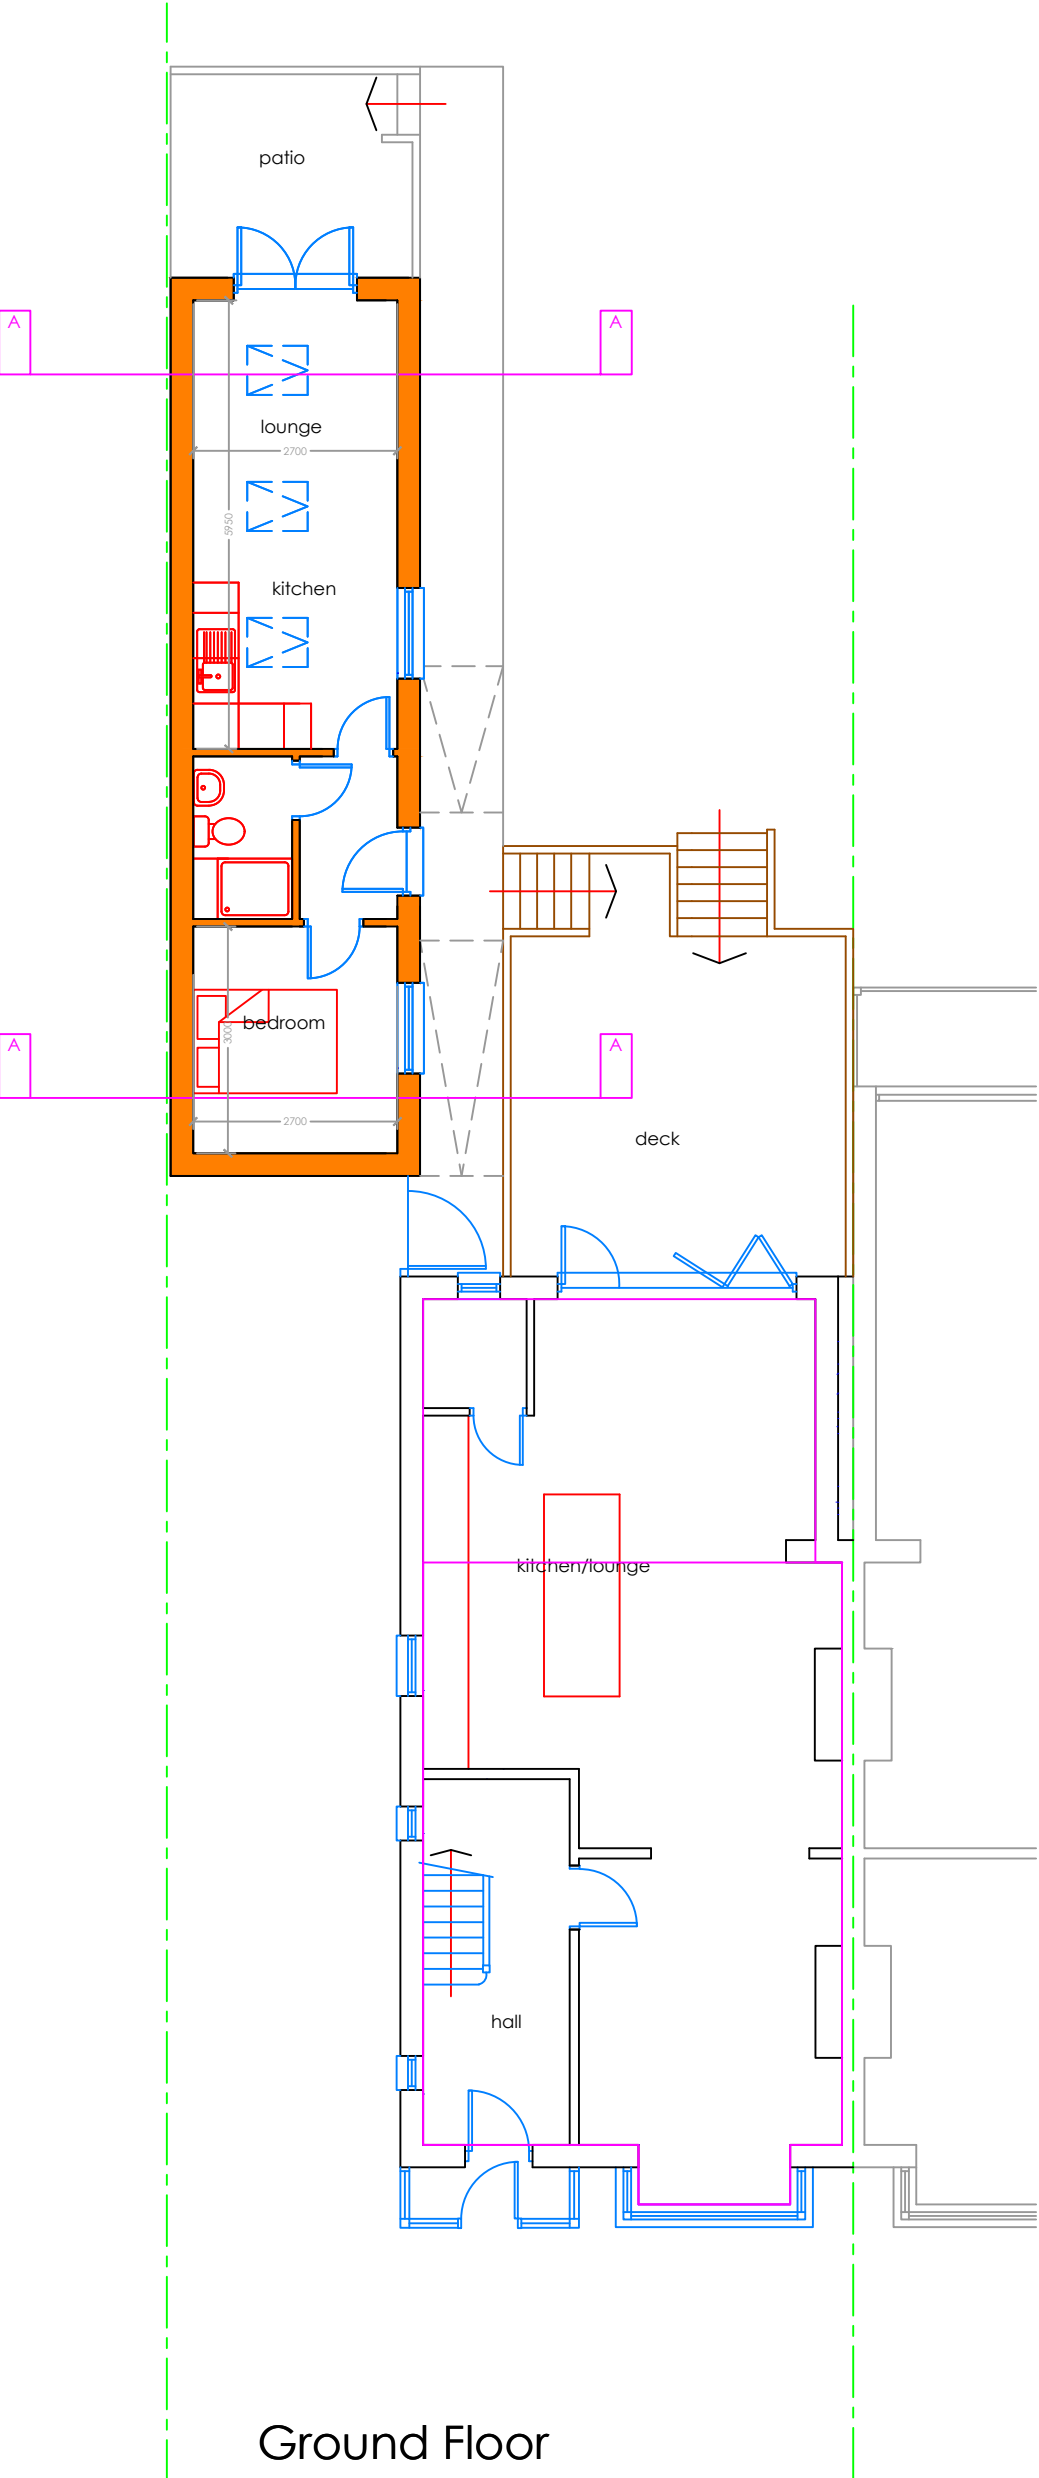

Rev E 06 Nov 2020 Regular roof pitch
Rev D 02 Nov 2020 Roof shape reversed
Rev C 08 Oct 2020 Additional window to Elevation
Rev B 25 Sept 2020 Application Issue
Rev A 16 Sept 2020 Annex widened.

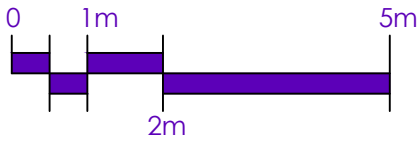

tomesarchitects
architecture + project management

the old rectory, 108 london road, widley, hampshire, po7 5aa
tel: 023 9309 2307 email: info@tomesarchitects.co.uk

project	51 The Crescent Widley	date	08 Sept 2020
drawing	Annexe Proposals	scale	1:100@A2
drawing no.	C3408-4	revision	E