
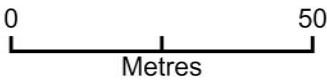


4 Bulls Copse Lane - Location Plan

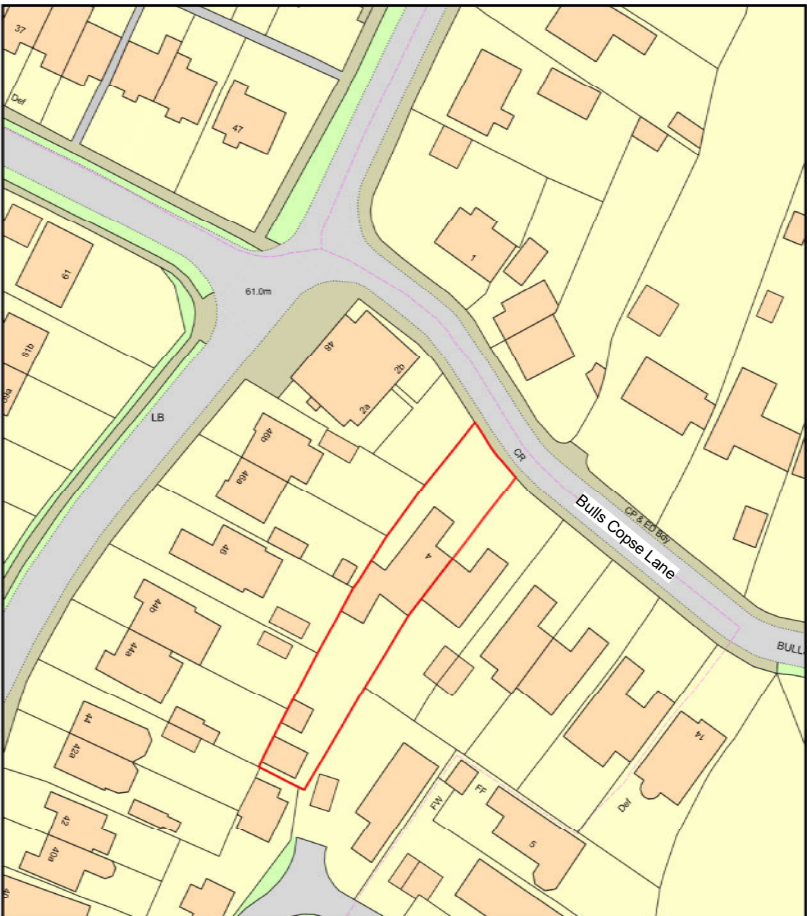

Plan Produced for: Parkers Design
Date Produced: 22 Jul 2020
Plan Reference Number: TQRQM20204191727119
Scale: 1:1250 @ A4

© Crown copyright and database rights 2019 OS 100042766

1:500	☐	☒	☐	☐	☐	☐	☐	☐	☐	100
1:200	☐	☒	☐	☐	☐	☐	☐	☐	☐	20
1:100	☐	☒	☐	☐	☐	☐	☐	☐	☐	10
1:50	☐	☒	☐	☐	☐	☐	☐	☐	☐	5



PROJECT	4 Bulls Copse PO8 9QX	CLIENT				G Slack				
		Date		Issue Date		Scale (@ A3)				
SHEET	Location Plan	Drawn by		SW		DRAWING NUMBER				REV
		Checked by		SR		P104				