


PHYSICAL SCALE IN METERS @ 1:1250

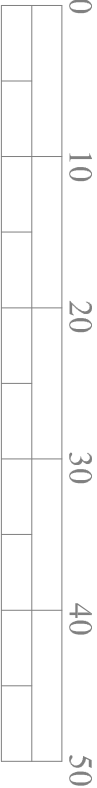

PHYSICAL SCALE IN METERS @ 1:500

NOTES:
This drawing has been produced solely for PLANNING/DESIGN.
Do not scale from this Drawing except for planning purposes.
Any drainage shown is presumed and to be checked on site before commencement of works.
This drawing is the copyright of MF Designs Ltd.



Produced on 07 October 2020 from the Ordnance Survey National Geographic Database and incorporating surveyed revision available at this date.
This map shows the area bounded by 474716,107732 474716,107874 474858,107874 474858,107732
Reproduction in whole or part is prohibited without the prior permission of Ordnance Survey.
© Crown copyright 2020. Supplied by copla ltd trading as UKPlanningInfo.com a licensed Ordnance Survey partner (100054135).
Data licenced for 1 year, expiring 07 October 2021. Unique plan reference: VEC/517299/770932



Location

Block



mf designs ltd

Chartered Architects



36 Grove Road • Havant • Hampshire • PO9 1AR
Director: Martin Farrer RIBA • Co Registration No.4507379
t/f 02382 470967
e admin@mfdesigns.org.uk

Date: Oct 2020
Scale: 1:1250/500
Job No: 3251
Dwg No: P_02

SINGLE STOREY REAR EXTENSION - 67 Wraysbury Park Drive, Emsworth. PO10 7UU