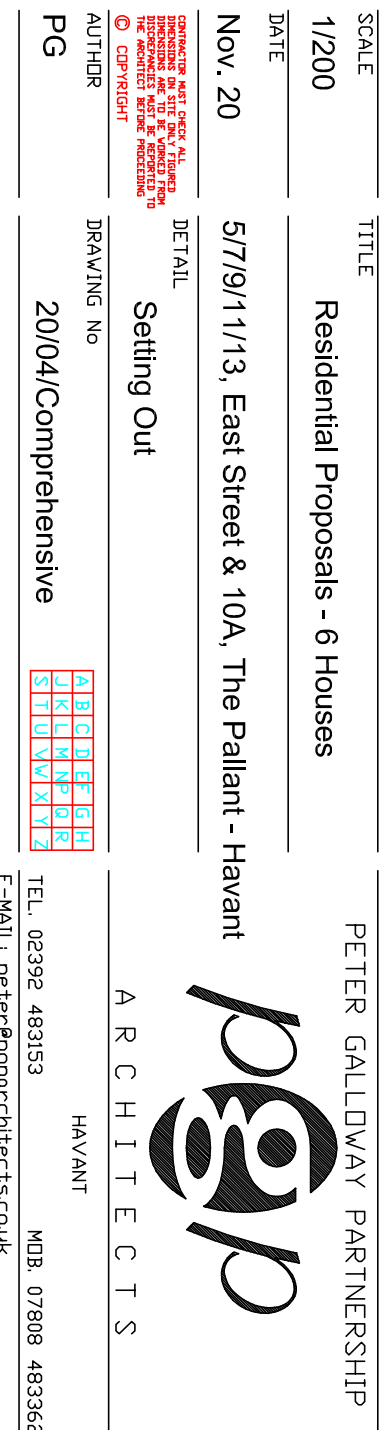


ARCHITECT

ARCHITECT

HAVANT

TEL. 02392 483153 MDB. 07808 483366