



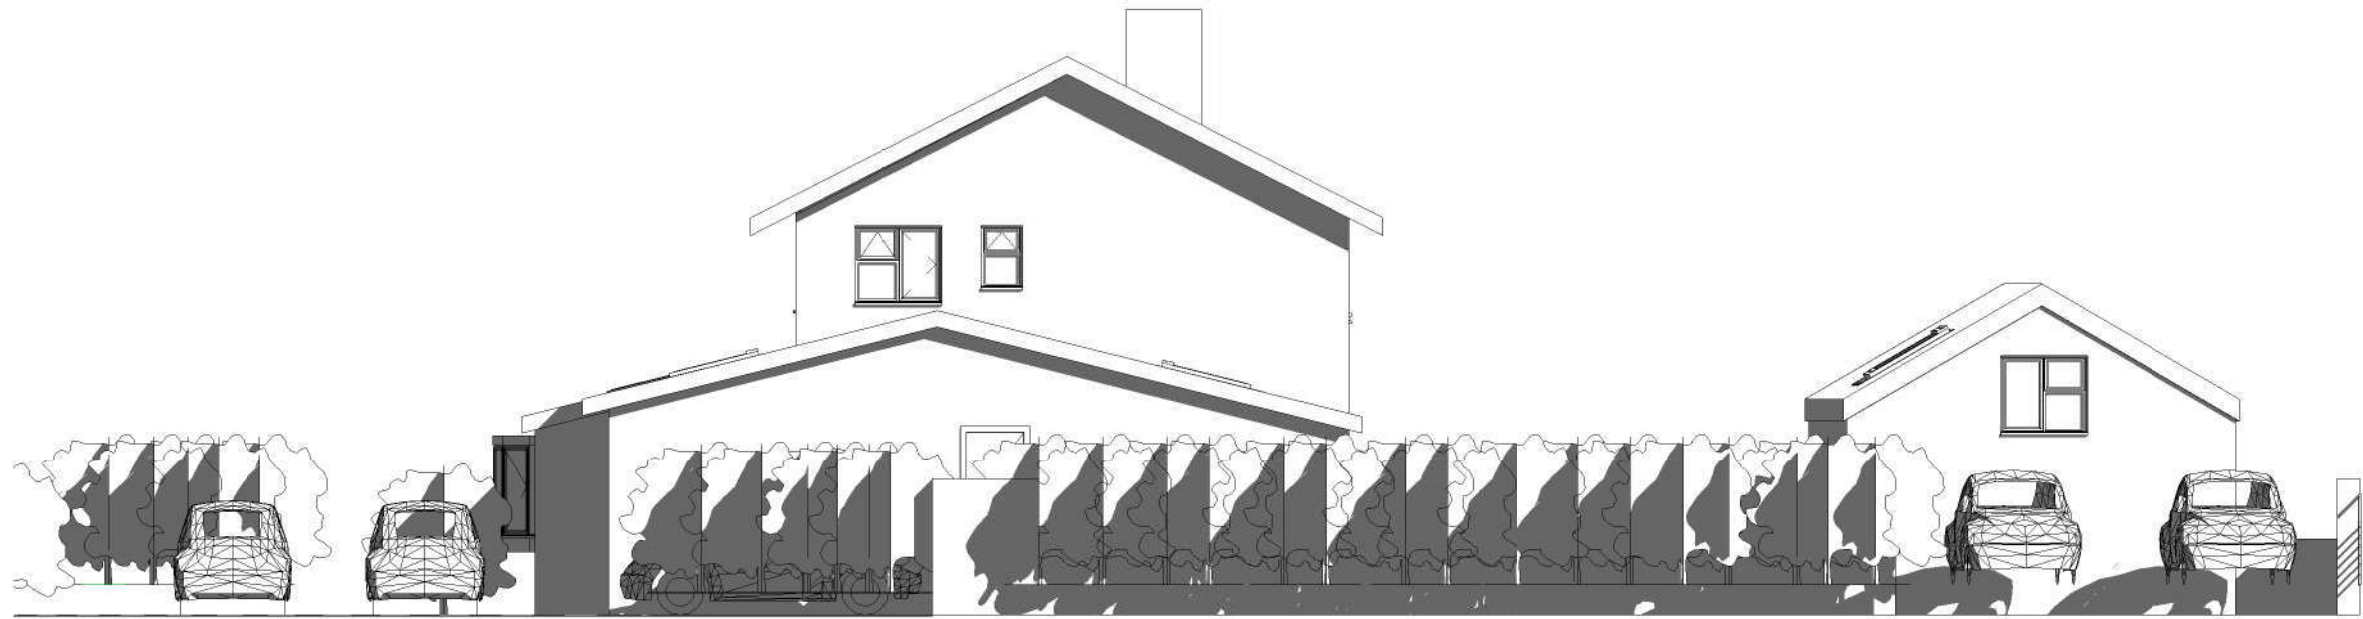

NP North Proposed Elevation
1 : 100

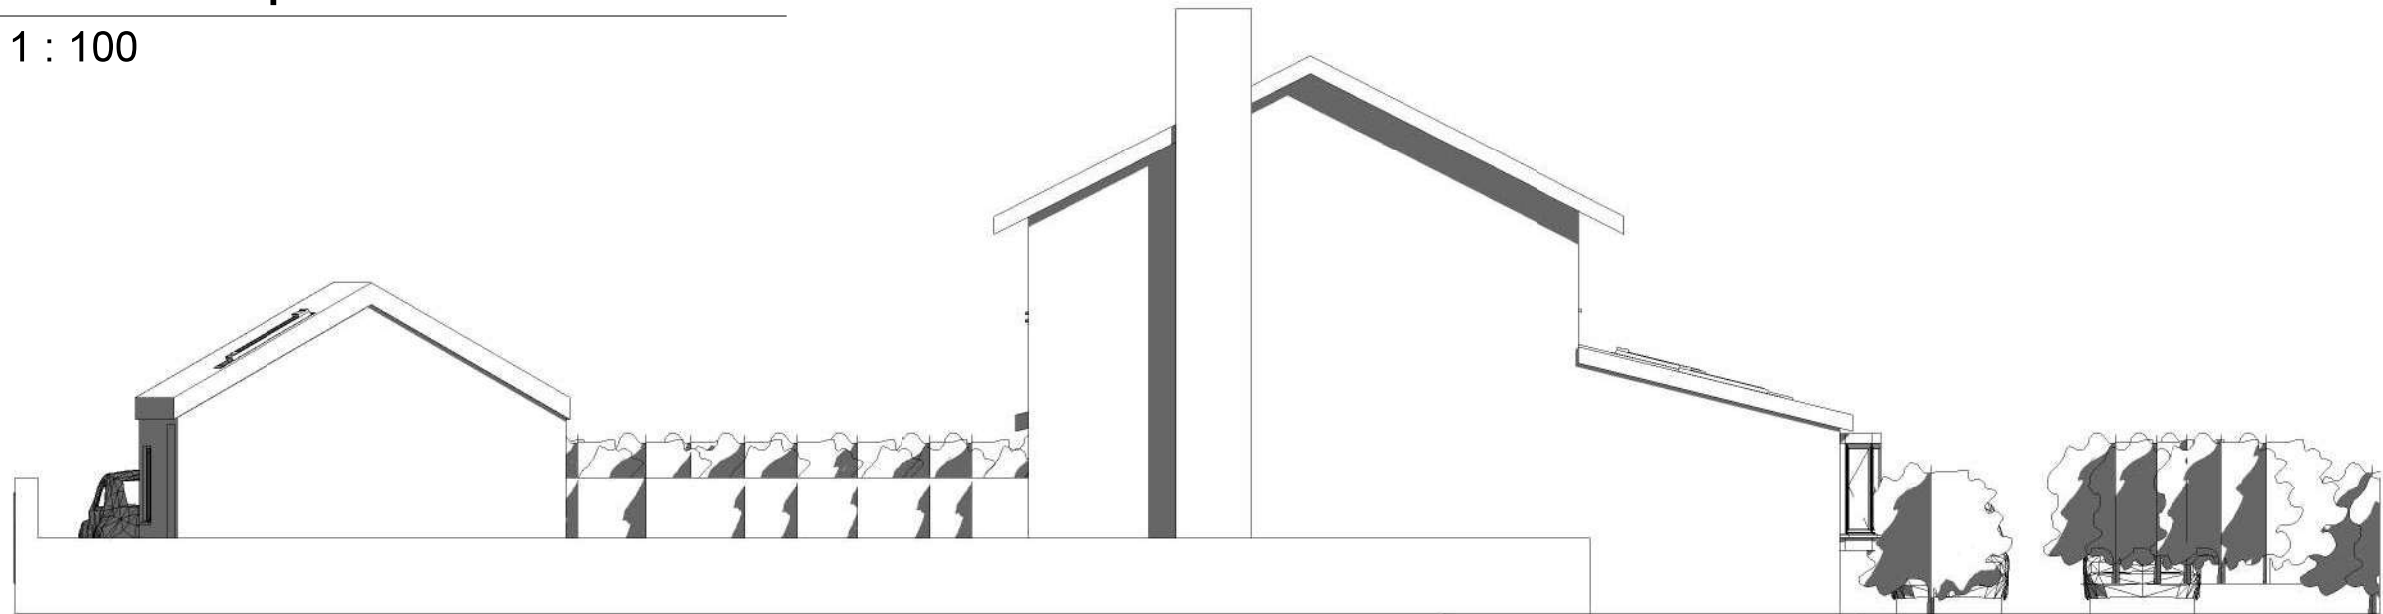

SP South Proposed Elevation
1 : 100

1:500										100
1:200										20
1:100										10
1:50										5