



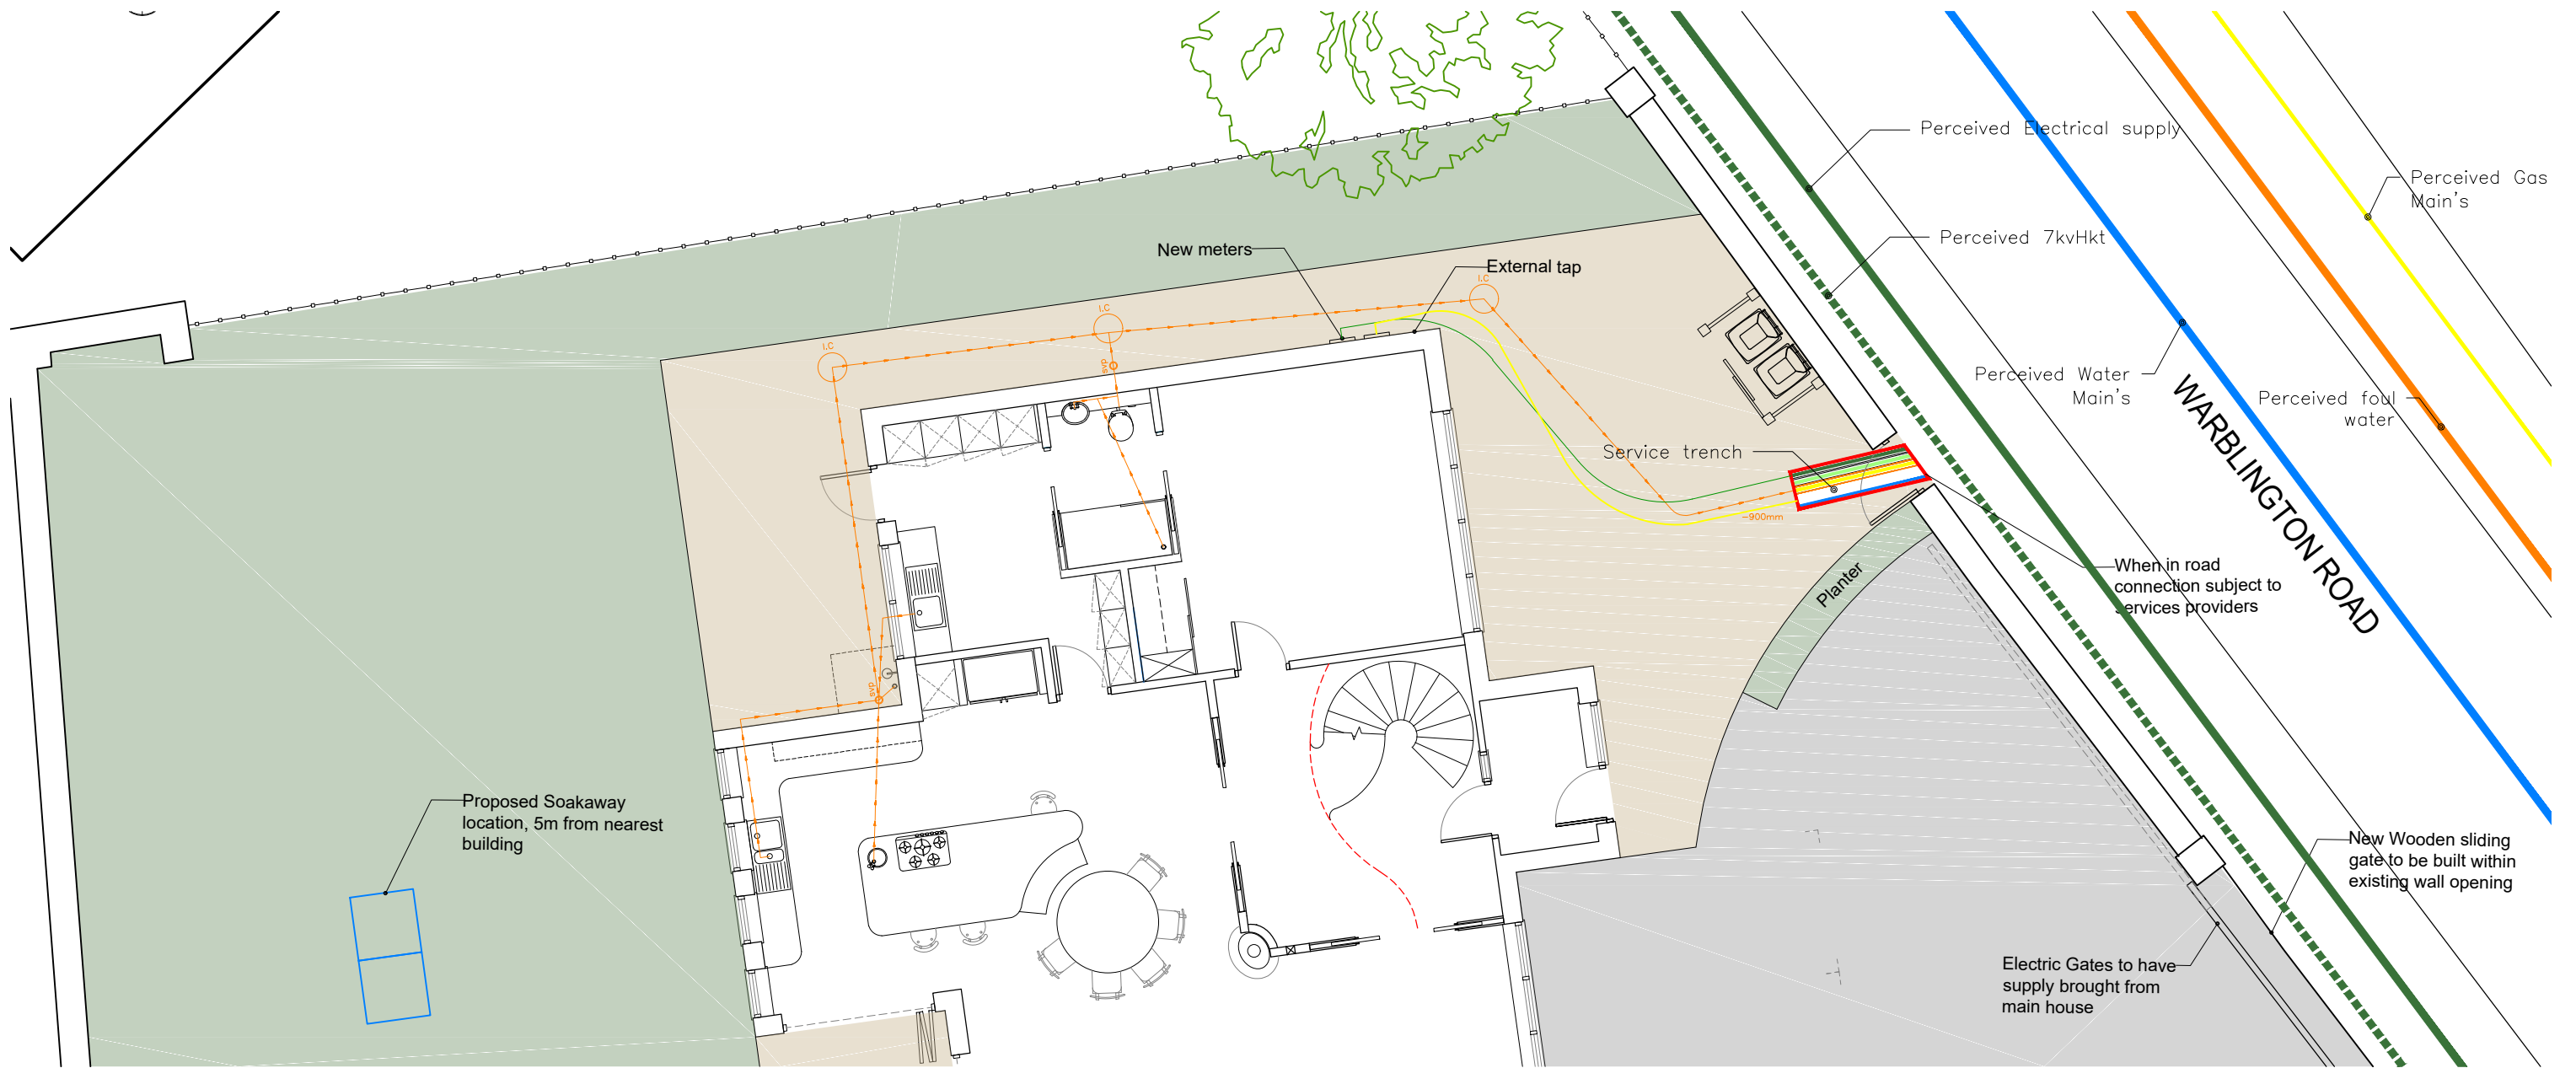

KEY:

- Gas
- Telecom
- Water
- Electric

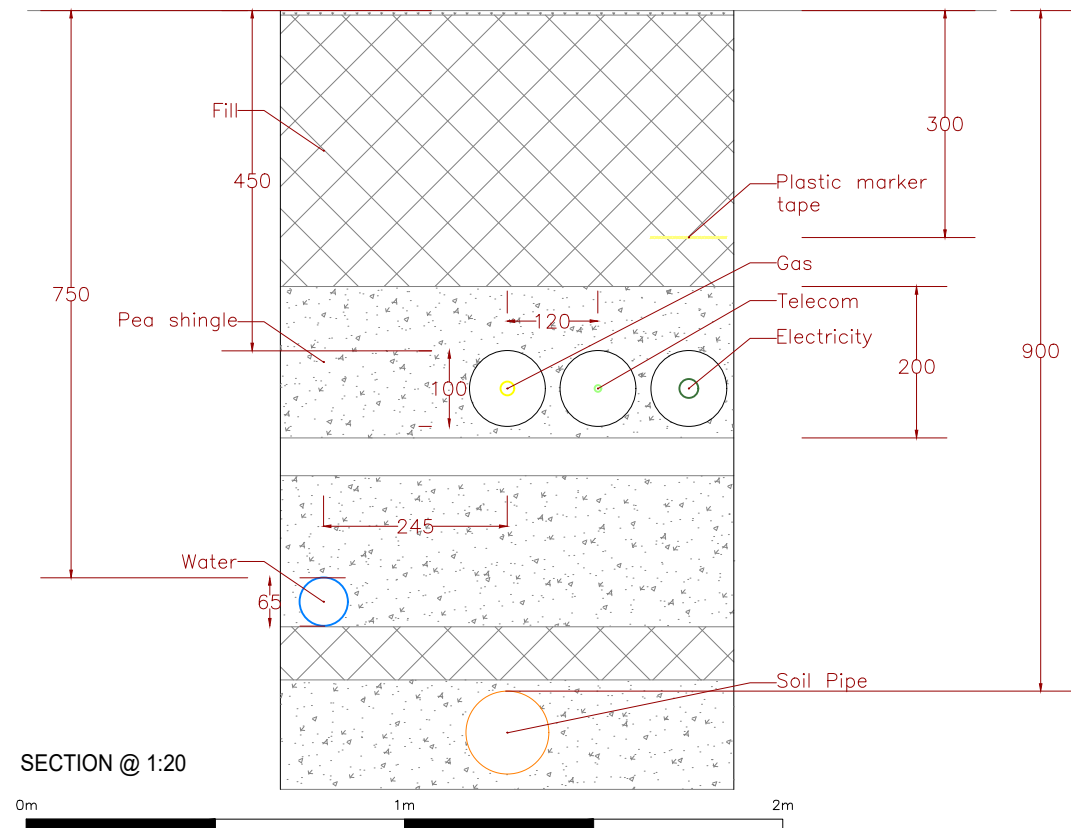

Service Trench:
600mm wide trench.
Gas, Telecom
Electricity
connection's to
be fed through
100mm Pipe.
All pipes
covered in pea
shingle.

Rev	Revision	By	Date
K NIGHT A ARCHITECTURAL D DESIGN			
K.A.D. Ltd Unit 7 First Floor The Quarterdeck Port Solent PO6 4TP T: 01489 660194 E: admin@k-a-d.co.uk W: www.k-a-d.co.uk			
Client			
CATHY WAGG IVOR FINDLEY			
Project			
9a WARBLINGTON ROAD EMSWORTH PO10 7HE			
Drawing			
PROPOSED SERVICE'S			
Scale		Date	
1:100@A3		JUNE 2020	
Project no.	Sequential	Bldg/Floor	Detail
KAD	01	A	PRO
			Rev
			B

