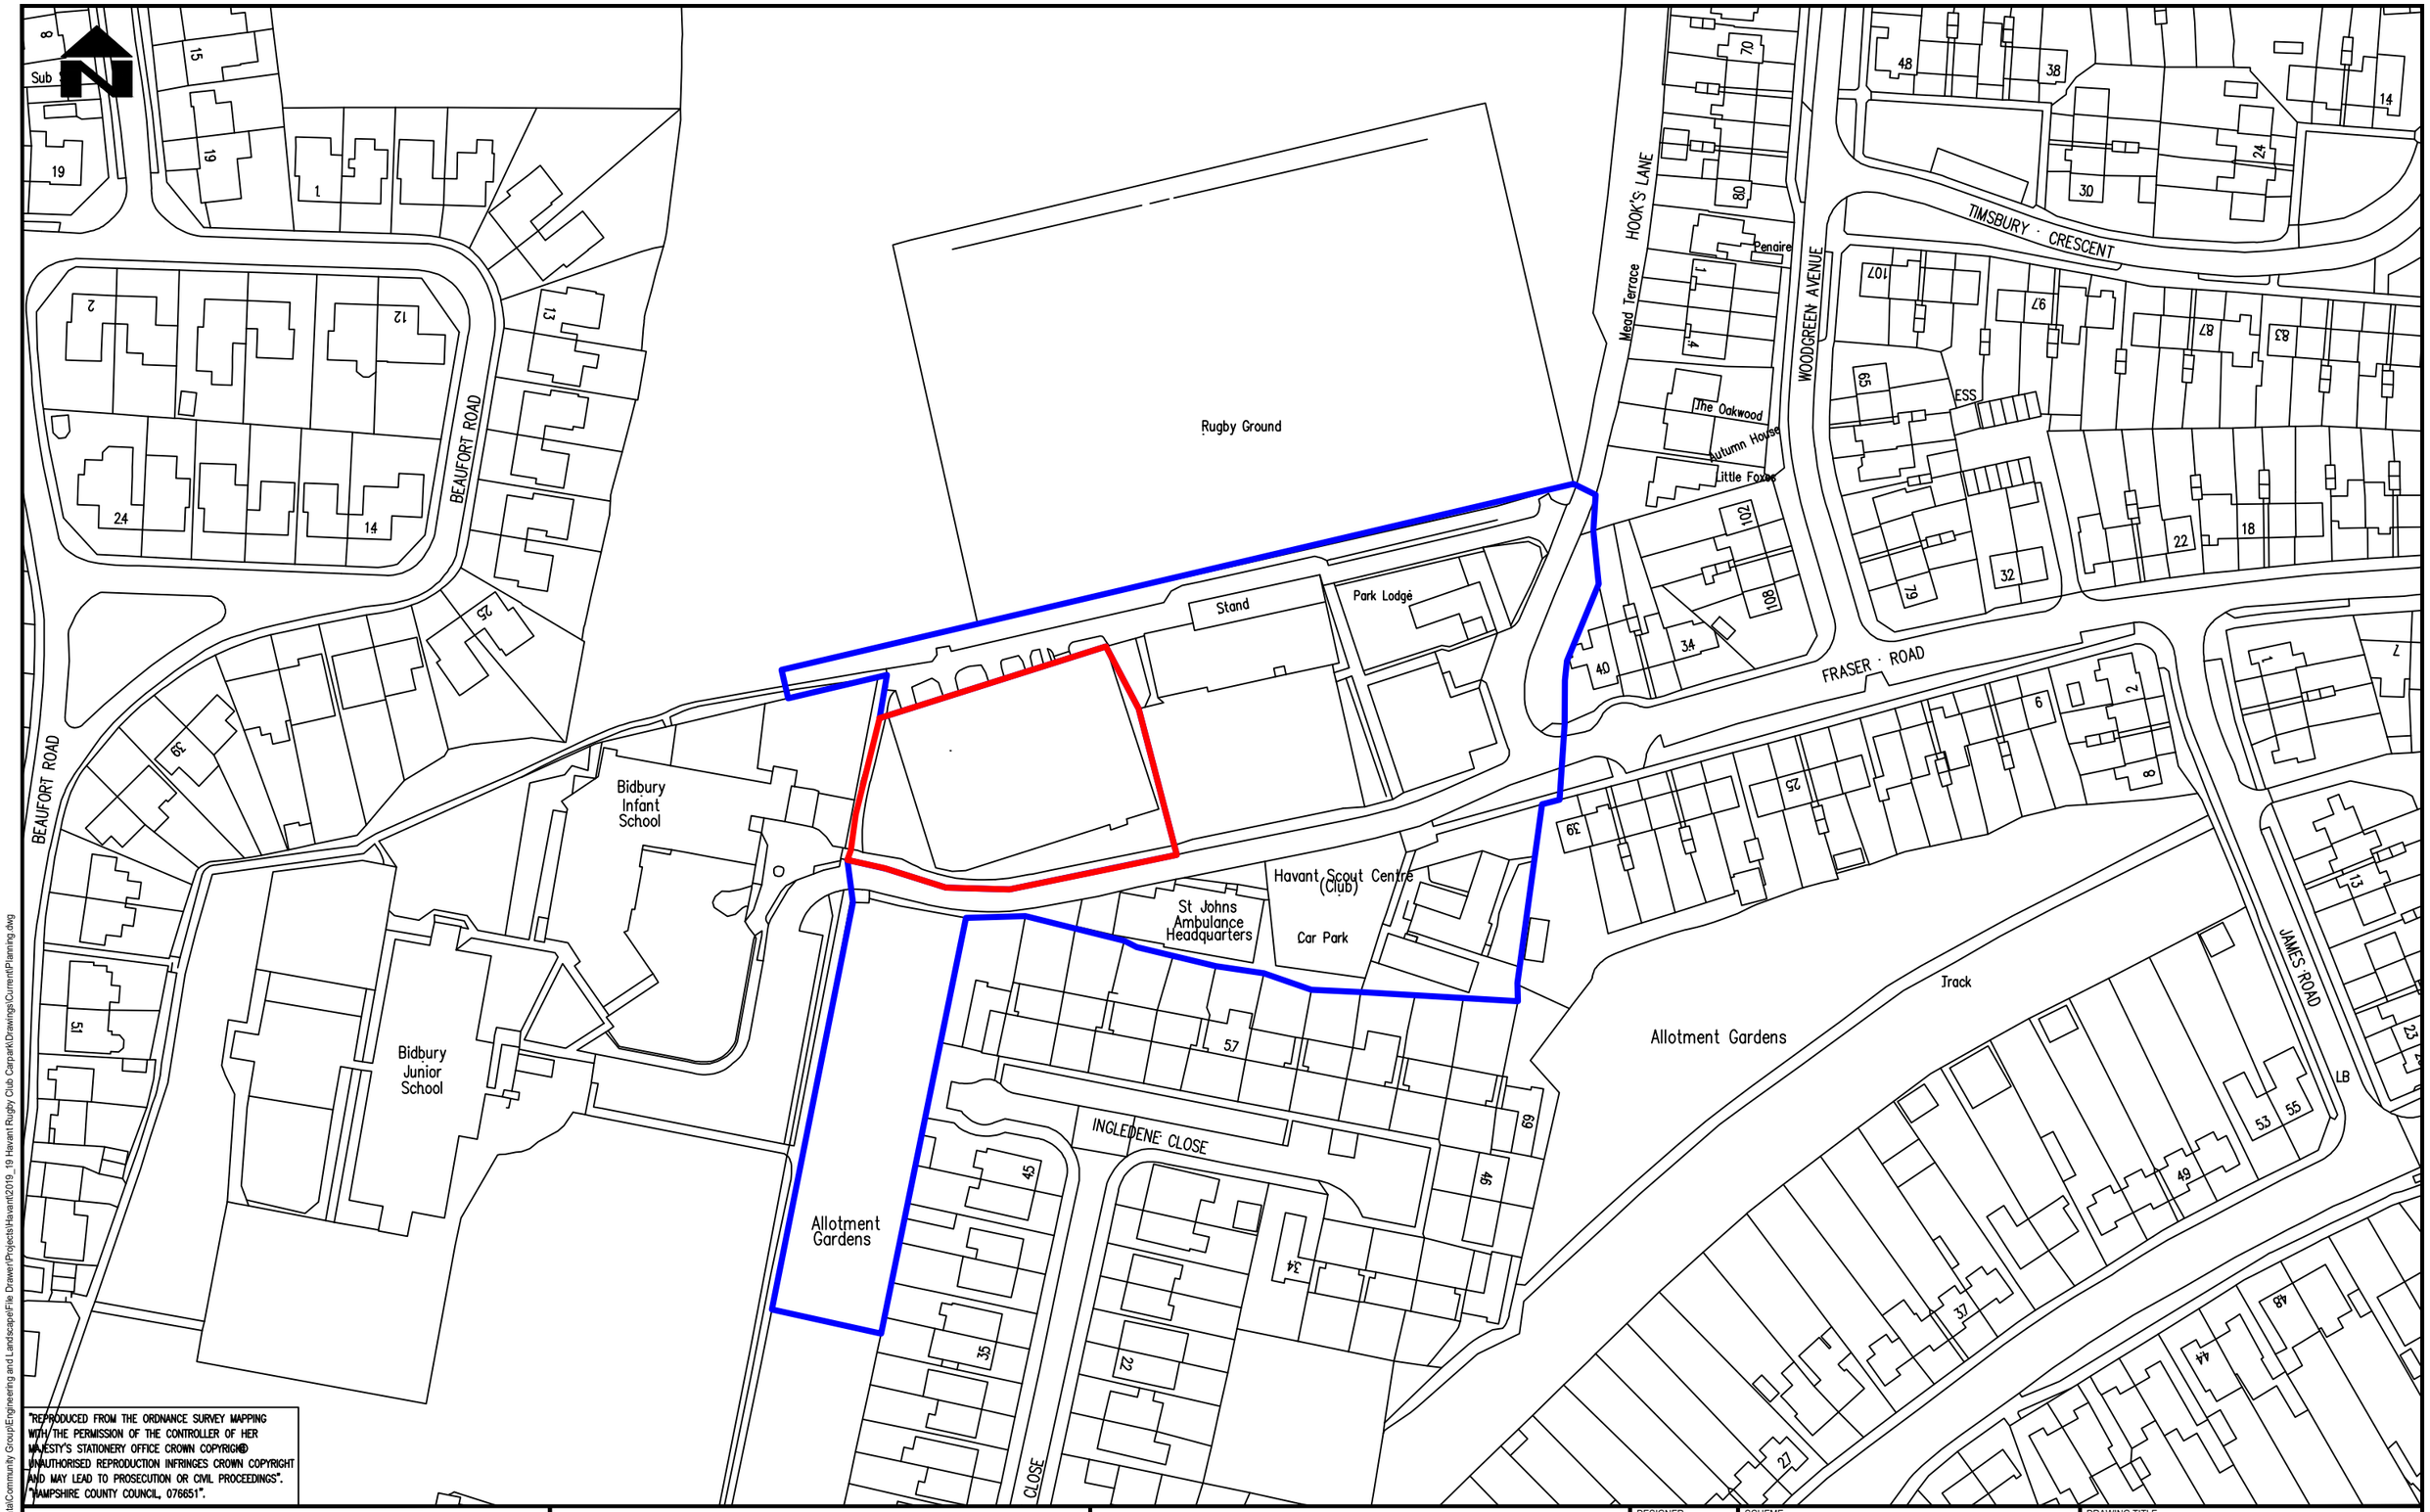

"REPRODUCED FROM THE ORDNANCE SURVEY MAPPING WITH THE PERMISSION OF THE CONTROLLER OF HER MAJESTY'S STATIONERY OFFICE CROWN COPYRIGHT. UNAUTHORISED REPRODUCTION INFRINGES CROWN COPYRIGHT AND MAY LEAD TO PROSECUTION OR CIVIL PROCEEDINGS". "HAMPSHIRE COUNTY COUNCIL, 076651".

REV	AMENDMENTS	DATE	CAD	CHKD	APPD

Havant
BOROUGH COUNCIL
Planning
Civil Engineering and Landscape

Public Service Plaza
Civic Centre Road
Havant. Hants. PO9 2AX
Telephone: (023) 9247 4174
Email: customer.services@havant.gov.uk
Internet: www.havant.gov.uk

DESIGNER	AH
CAD	AH
CHECKED	
APPROVED	
SCHEME	HAVANT RUGBY CLUB MUGA CAR PARK CONVERSION
JOB No.	
SCALE @ A3	1:1250
DATE	01.11.2012
SHEET NUMBER	
DRAWING TITLE	Location Plan (Revised)
CAD PLOT: 01/11/2012 11:53:27	
DRAWING NUMBER	2019_19/008
REV	

FILE LOCATION: J:\HBC\Corporate Data\Community Group\Engineering and Landscape\File Drawer\Projects\Havant\2019_19 Havant Rugby Club Carpark\Drawings\Current\Planning.dwg