


Block Plan 2 Chesterton Gardens, Waterloooville, PO8 8SY

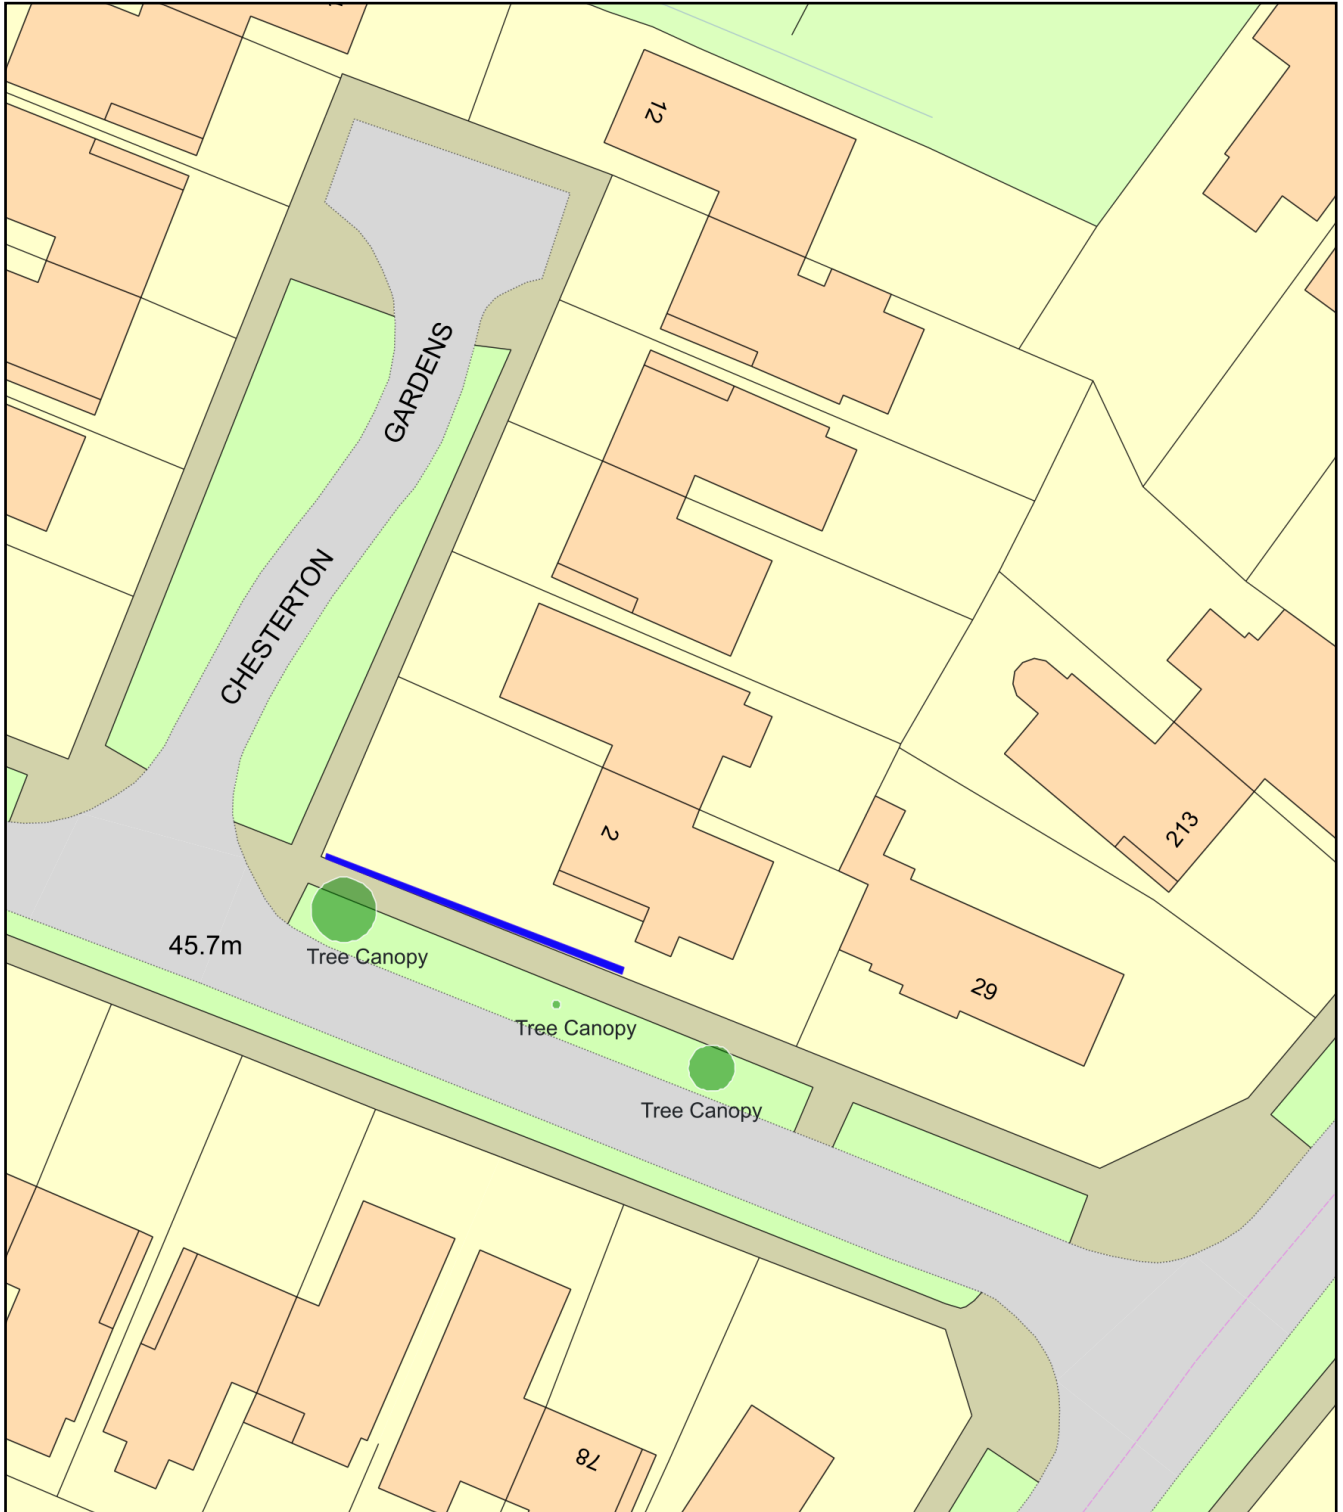

0 20
Metres



Plan Produced for: Mr and Mrs Matthews

Date Produced: 12 Sep 2020

Plan Reference Number: TQRQM20256215247232

Scale: 1:500 @ A4