




**CAD**

Critchley Architecture And Design Ltd.  
Contact: 02392 474 919 | info@caad.online  
The Old Brewery, 15E South Street, Havant, PO9 1BU

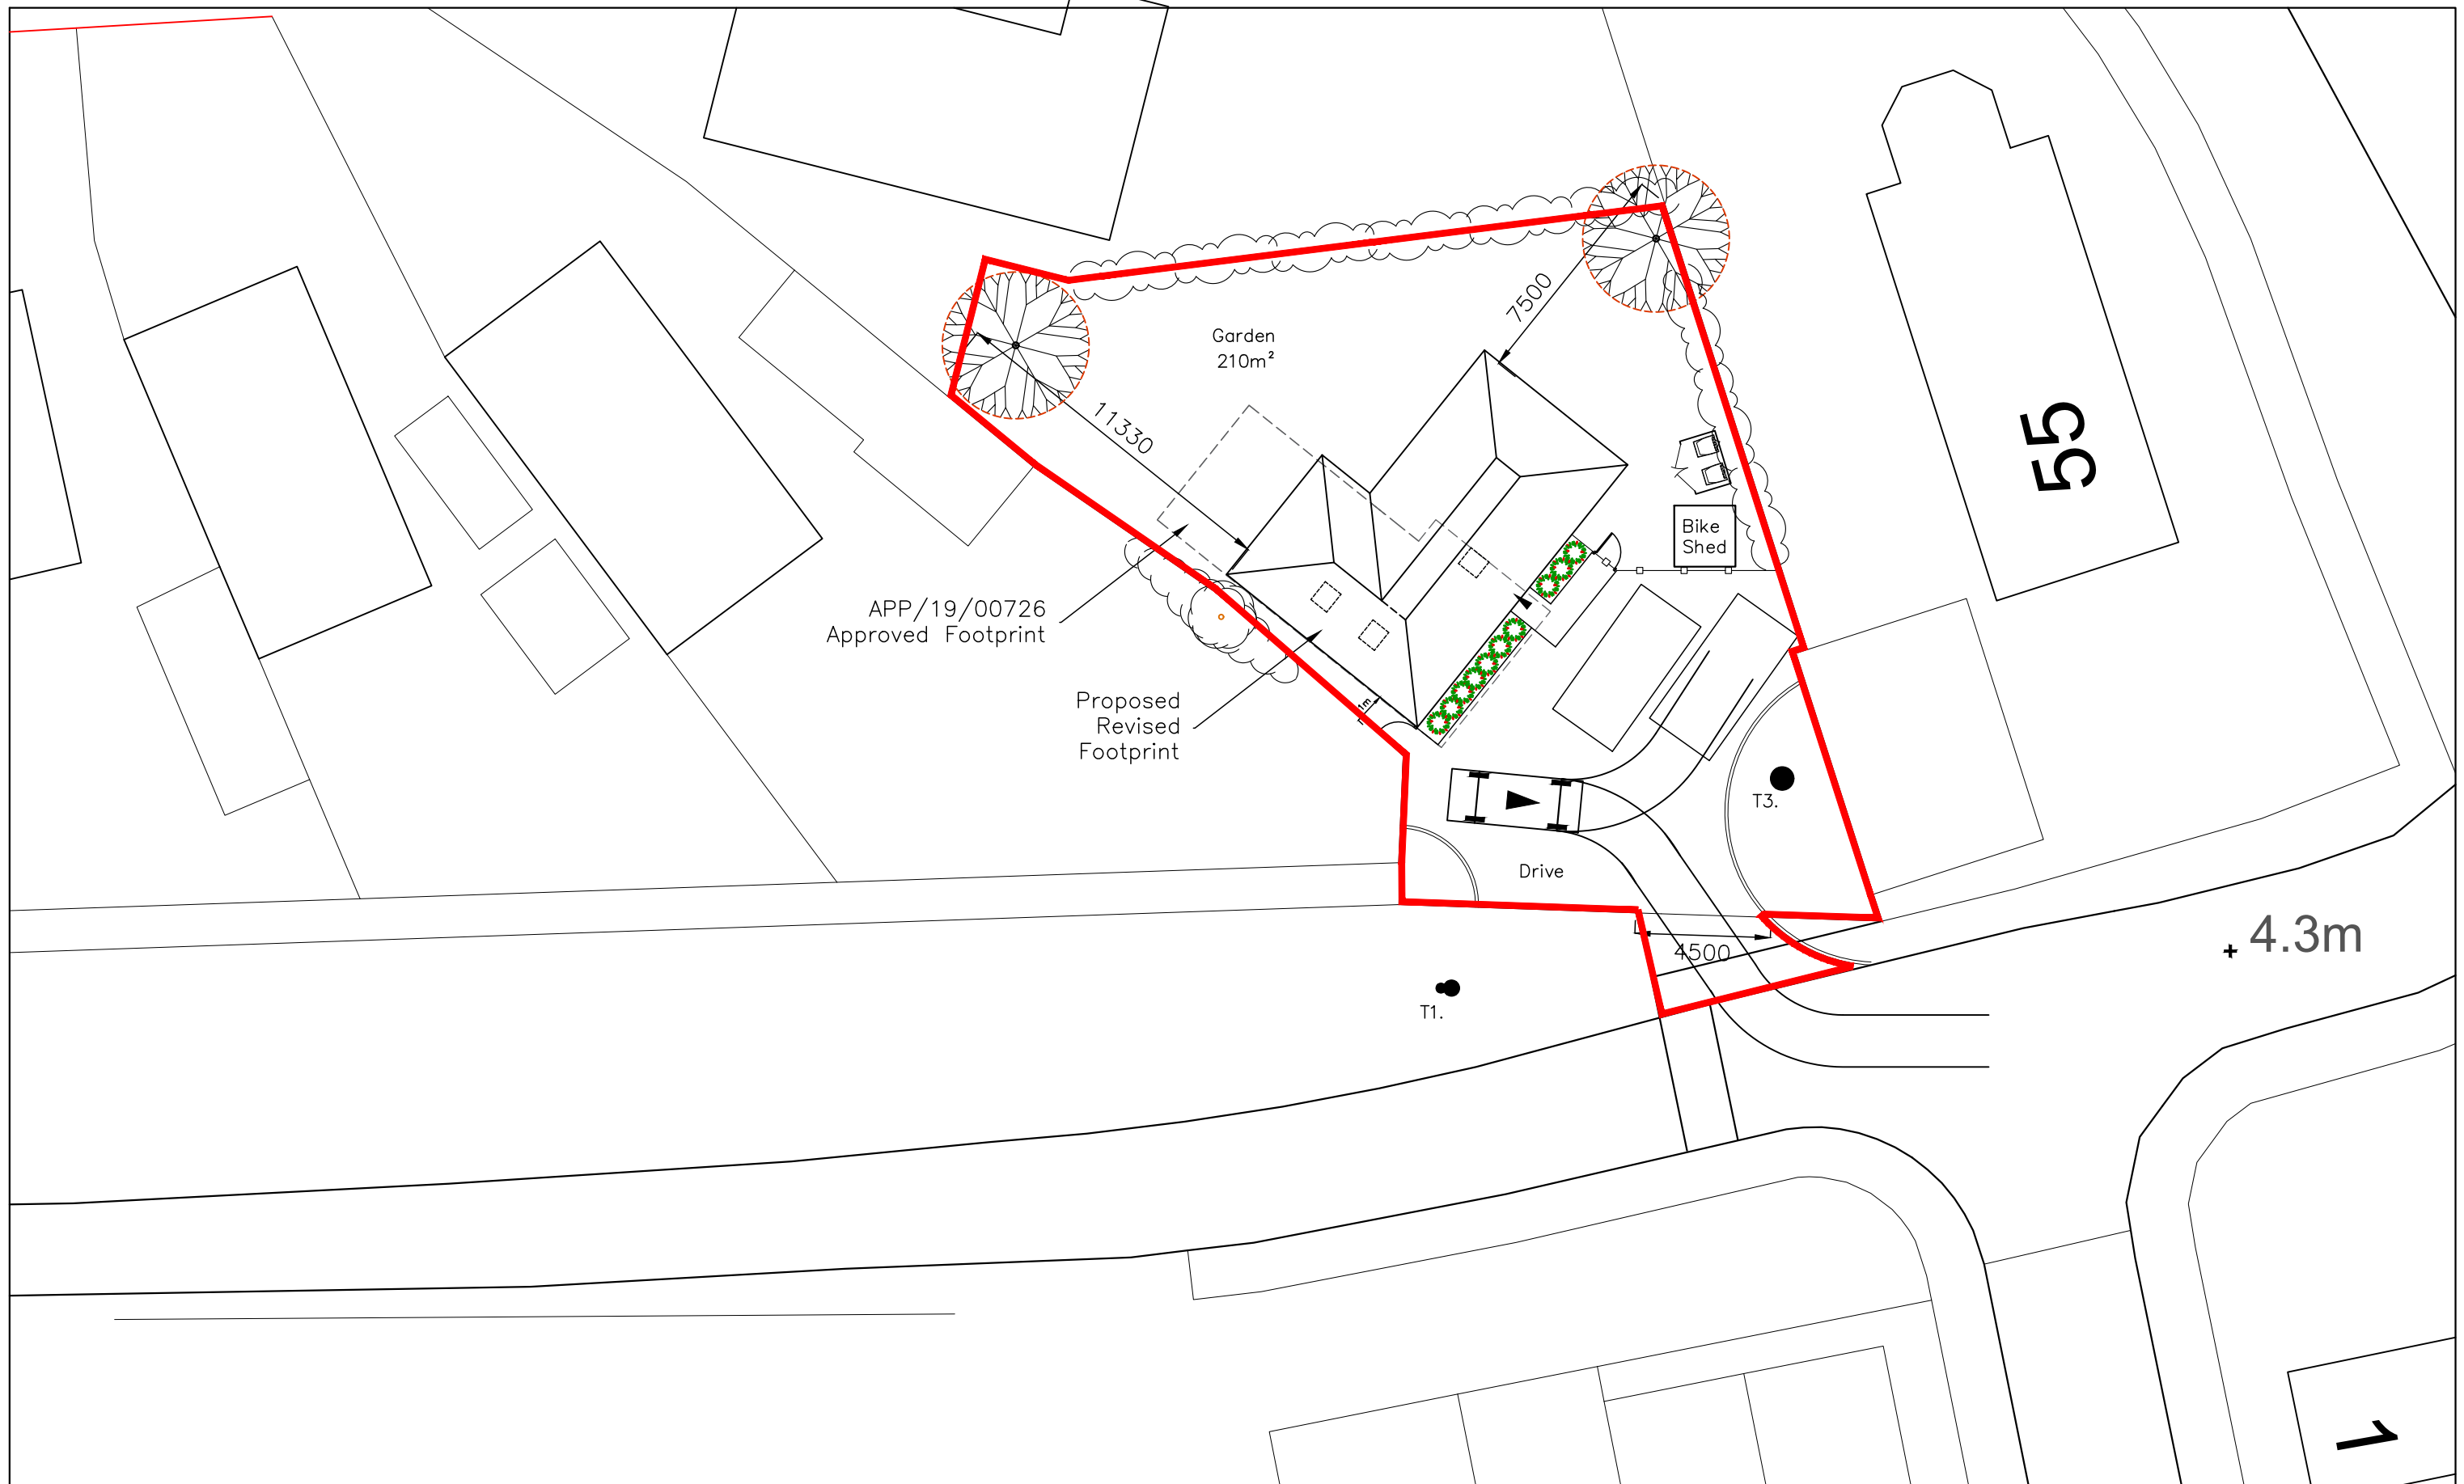

## Proposed Site Plan

| Revisions |                                |
|-----------|--------------------------------|
| a)        | Tree reposition/05.10.2020/SAR |
| b)        |                                |
| c)        |                                |
| d)        |                                |

Land Rear,  
31 North Crescent,  
(Norman Road)  
Hayling Island,  
P011 9LR

Scale A1=1:100, A3=1:200  
Drawn SAR  
Date 12/08/2020

20052-110<sup>A</sup>

20m

40m

60m

80m