


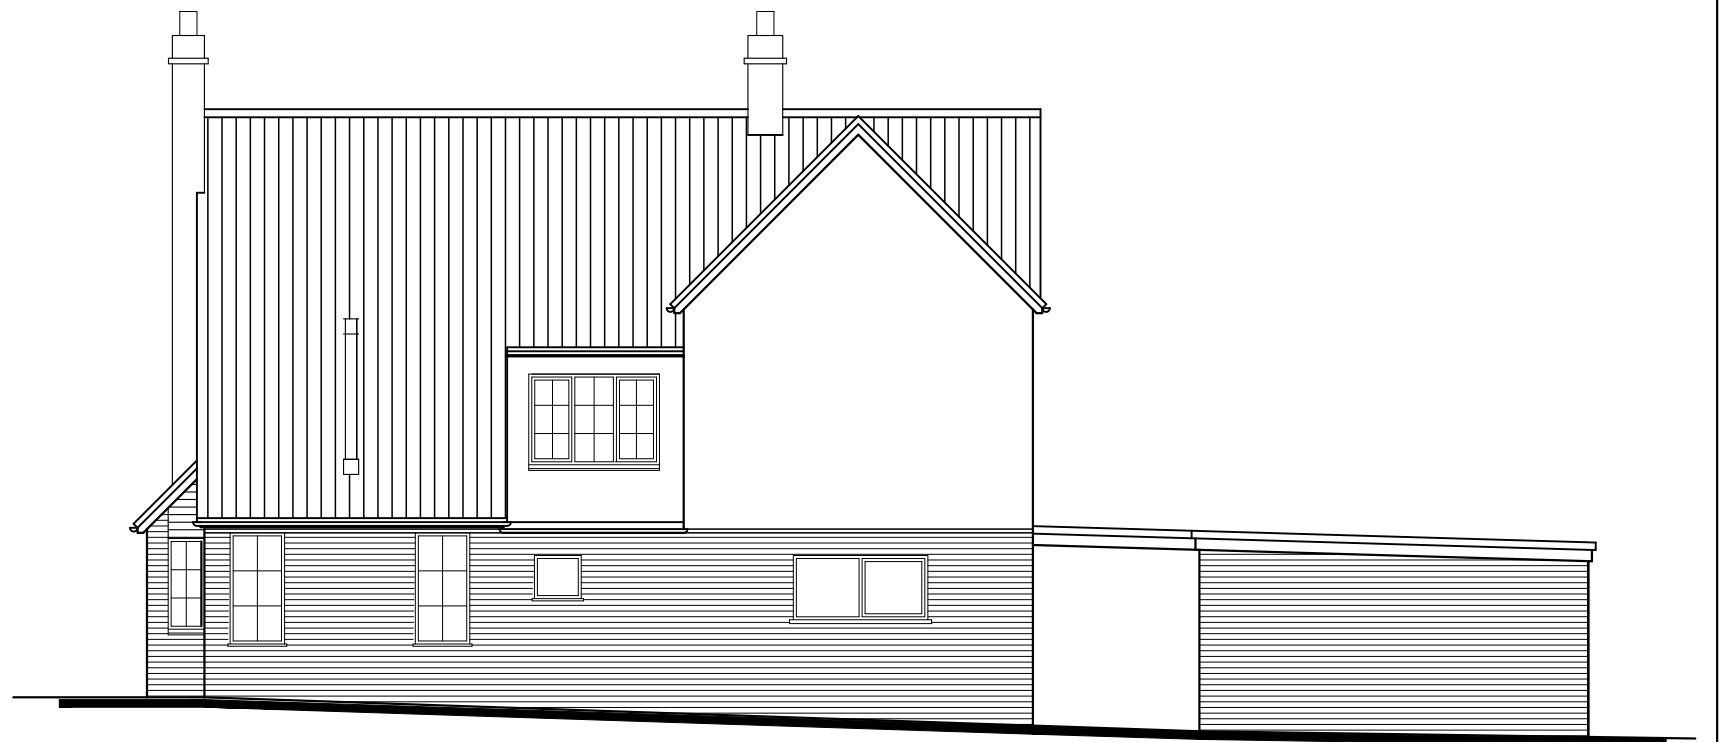

EAST



NORTH



WEST



SOUTH

CAAD

Critchley Architecture And Design Ltd.
Contact: 02392 474 919 | info@caad.online

The Old Brewery, 15E South Street, Havant, PO9 1BU

EXISTING ELEVATIONS

Revisions	a) Note/Date/Initial
b)	
c)	
d)	

6 Shawfield Road
Havant
P09 2SY

Scale A1=1:50, A3=1:100
Drawn JHL
Date 10/08/2020

20056-301⁰

10m

20m

30m

40m