




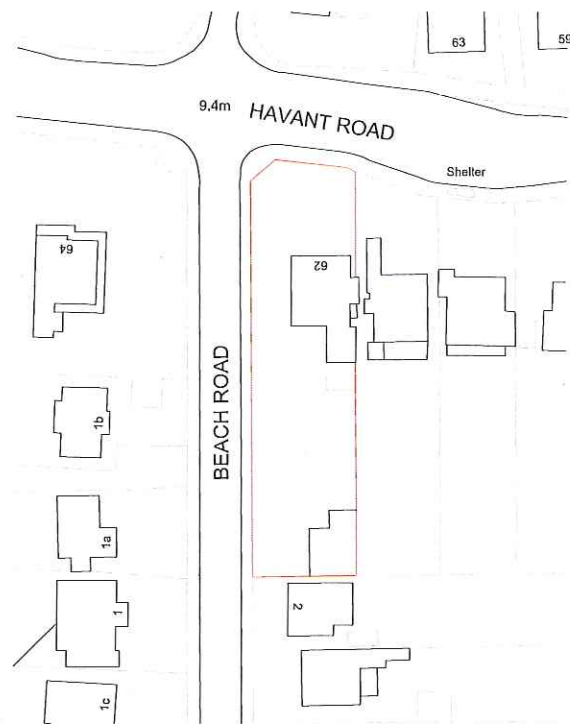

Location Plan Scale 1:1250

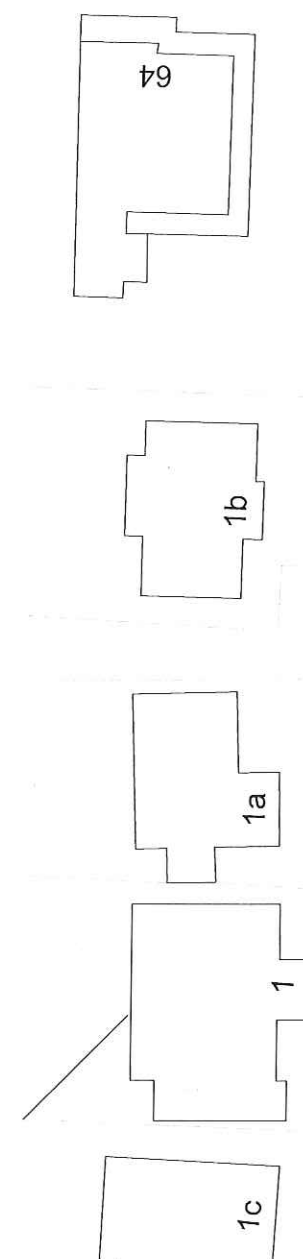


Block Plan Scale 1:500

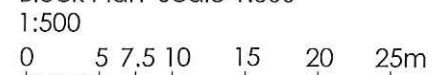

9.4m HAVANT ROAD

BEACH ROAD

Shelter

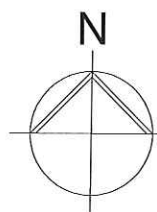

Copyright is reserved by NOW Survey and is issued on the condition that it is not copied or disclosed by or to any unauthorised persons without prior consent in writing from NOW Survey.

All dimensions to be checked on site

REV	DESCRIPTION	DRAWN	DATE	Drawing Ref	Rev	Drawing Title
-	New drawing	AG	18.02.19	HR 00		Existing Location Plan & Block Plan
				Scale of A1	Scale of A3	
				1:250	1:500	
				1:100	1:200	
				Date		
				18 Feb 19		
				Drawn by		
				AG		
						62 Havant Road
						Emsworth
						PO10 7JG

now Chartered Surveyors
 4 Meeting House Lane
 Ringwood
 BH24 1AY
 Tel 0845 050 0022
www.now-survey.com