


All dimensions to be checked on site prior to construction or manufacture.
Refer also to written specification of works where applicable.
Any discrepancies to be verified with Architects prior to commencement of works.

This drawing is the property of Gina Design. They reserve copyright, and the drawing issued on the condition that it is not retained by any unauthorised person.
It may not be reproduced or disclosed, either wholly or in part without written consent from Gina Design.

REVISION:	DESCRIPTION:	DATE:
Rev.		

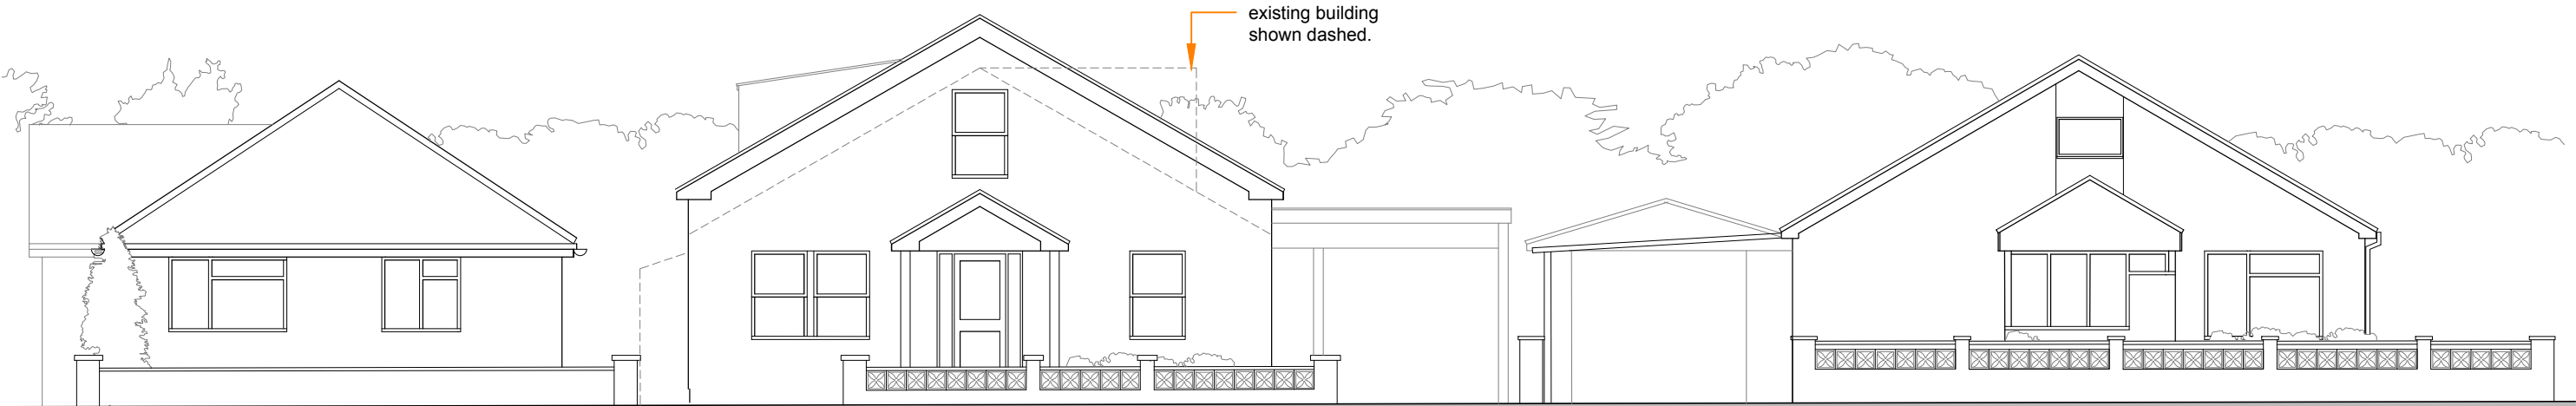

20

18

16



SITE BOUNDARY



SITE BOUNDARY

Street scene



Scale bar 1-100 @ A3

PLANNING



PROJECT: 18 SPRING VALE, WATERLOOVILLE, PO8 9DA

CLIENT: MR & MRS SOUTHWOOD

DRAWING: PROPOSED STREET SCENE

DATE: MARCH 2020 SCALE: 1:100 @ A3

DWG. NO: 10338.08 REVISION: -

ADDRESS: Studio 4, Manor Farm, Lasham, Alton, Hants GU34 5SL
TEL: 01256 381644 FAX: 01256 381401
EMAIL: info@ginadesign.co.uk WEB: www.ginadesign.co.uk