




CAAD

Critchley Architecture And Design Ltd.
Contact: 02392 474 919 | info@caad.online

The Old Brewery, 15E South Street, Havant, PO9 1BU

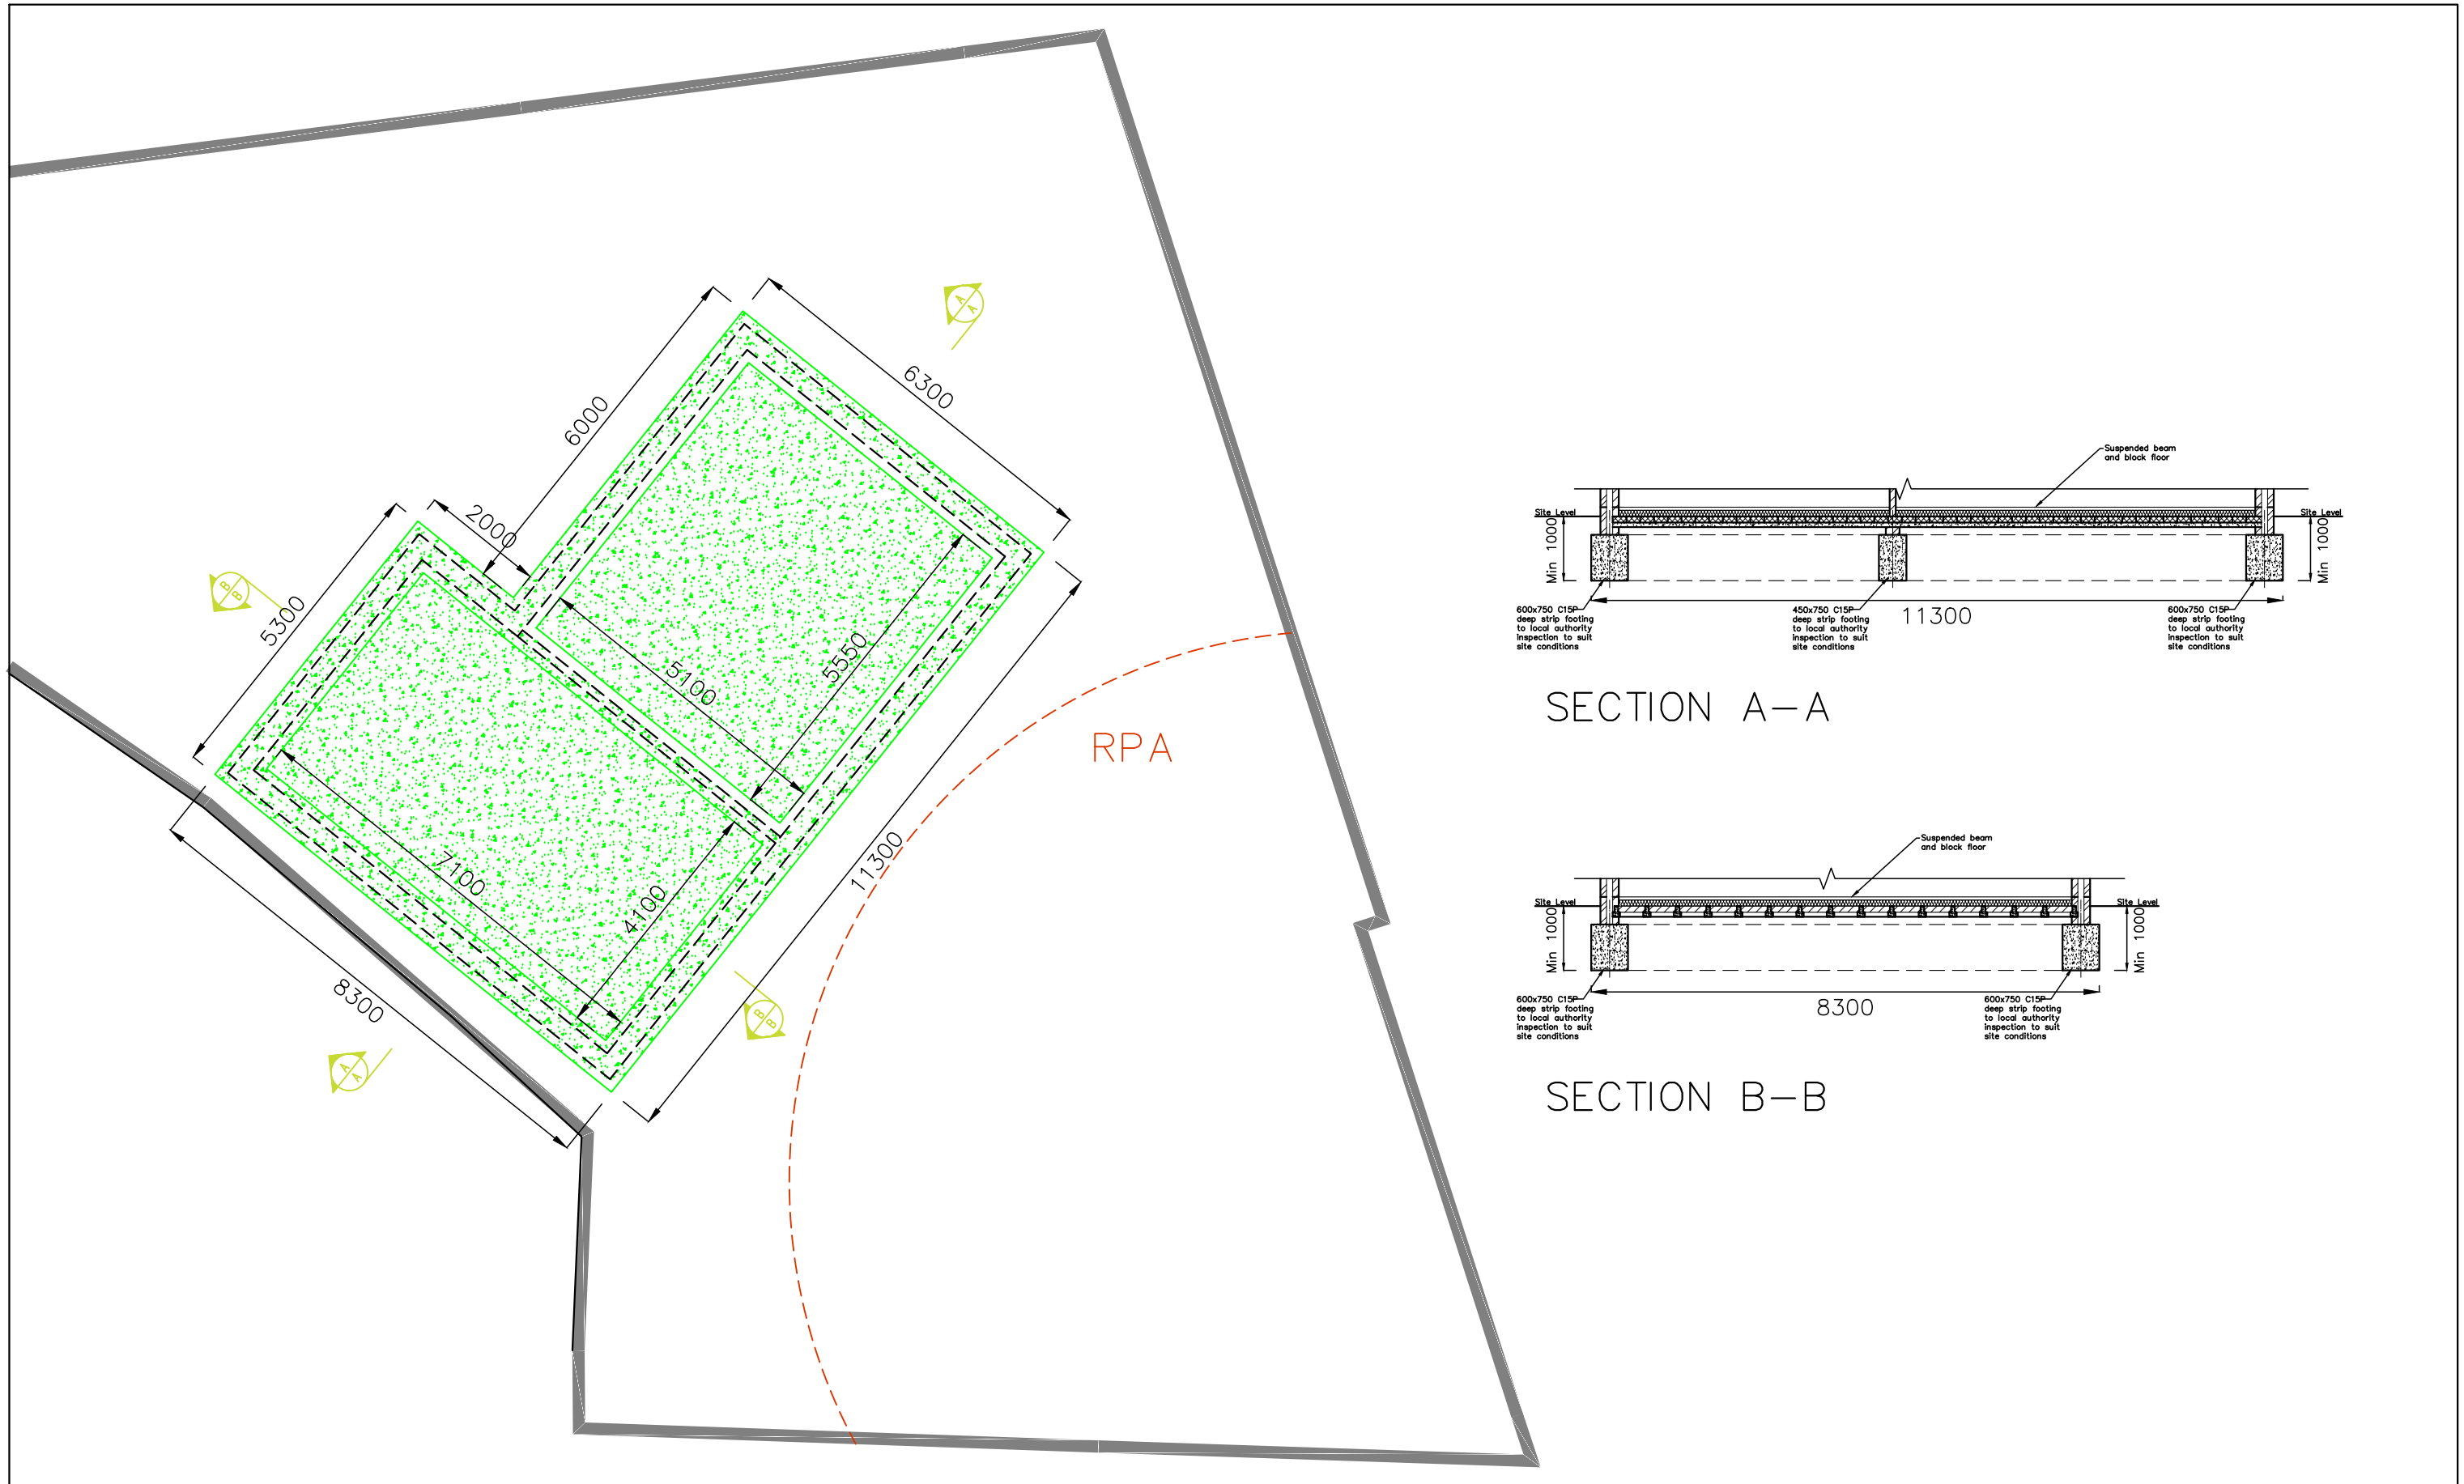

Foundation Design

Revisions

- a) Note/Date/Initial
- b)
- c)
- d)

Land Rear,
31 North Crescent,
(Norman Road)
Hayling Island,
PO11 9LR

Scale A1=1:50, A3=1:100
Drawn JGF
Date 07/09/2020

20052-411⁰

10m

20m

30m

40m