




CAD

Critchley Architecture And Design Ltd.
Contact: 02392 474 919 | info@caad.online

The Old Brewery, 15E South Street, Havant, PO9 1BU

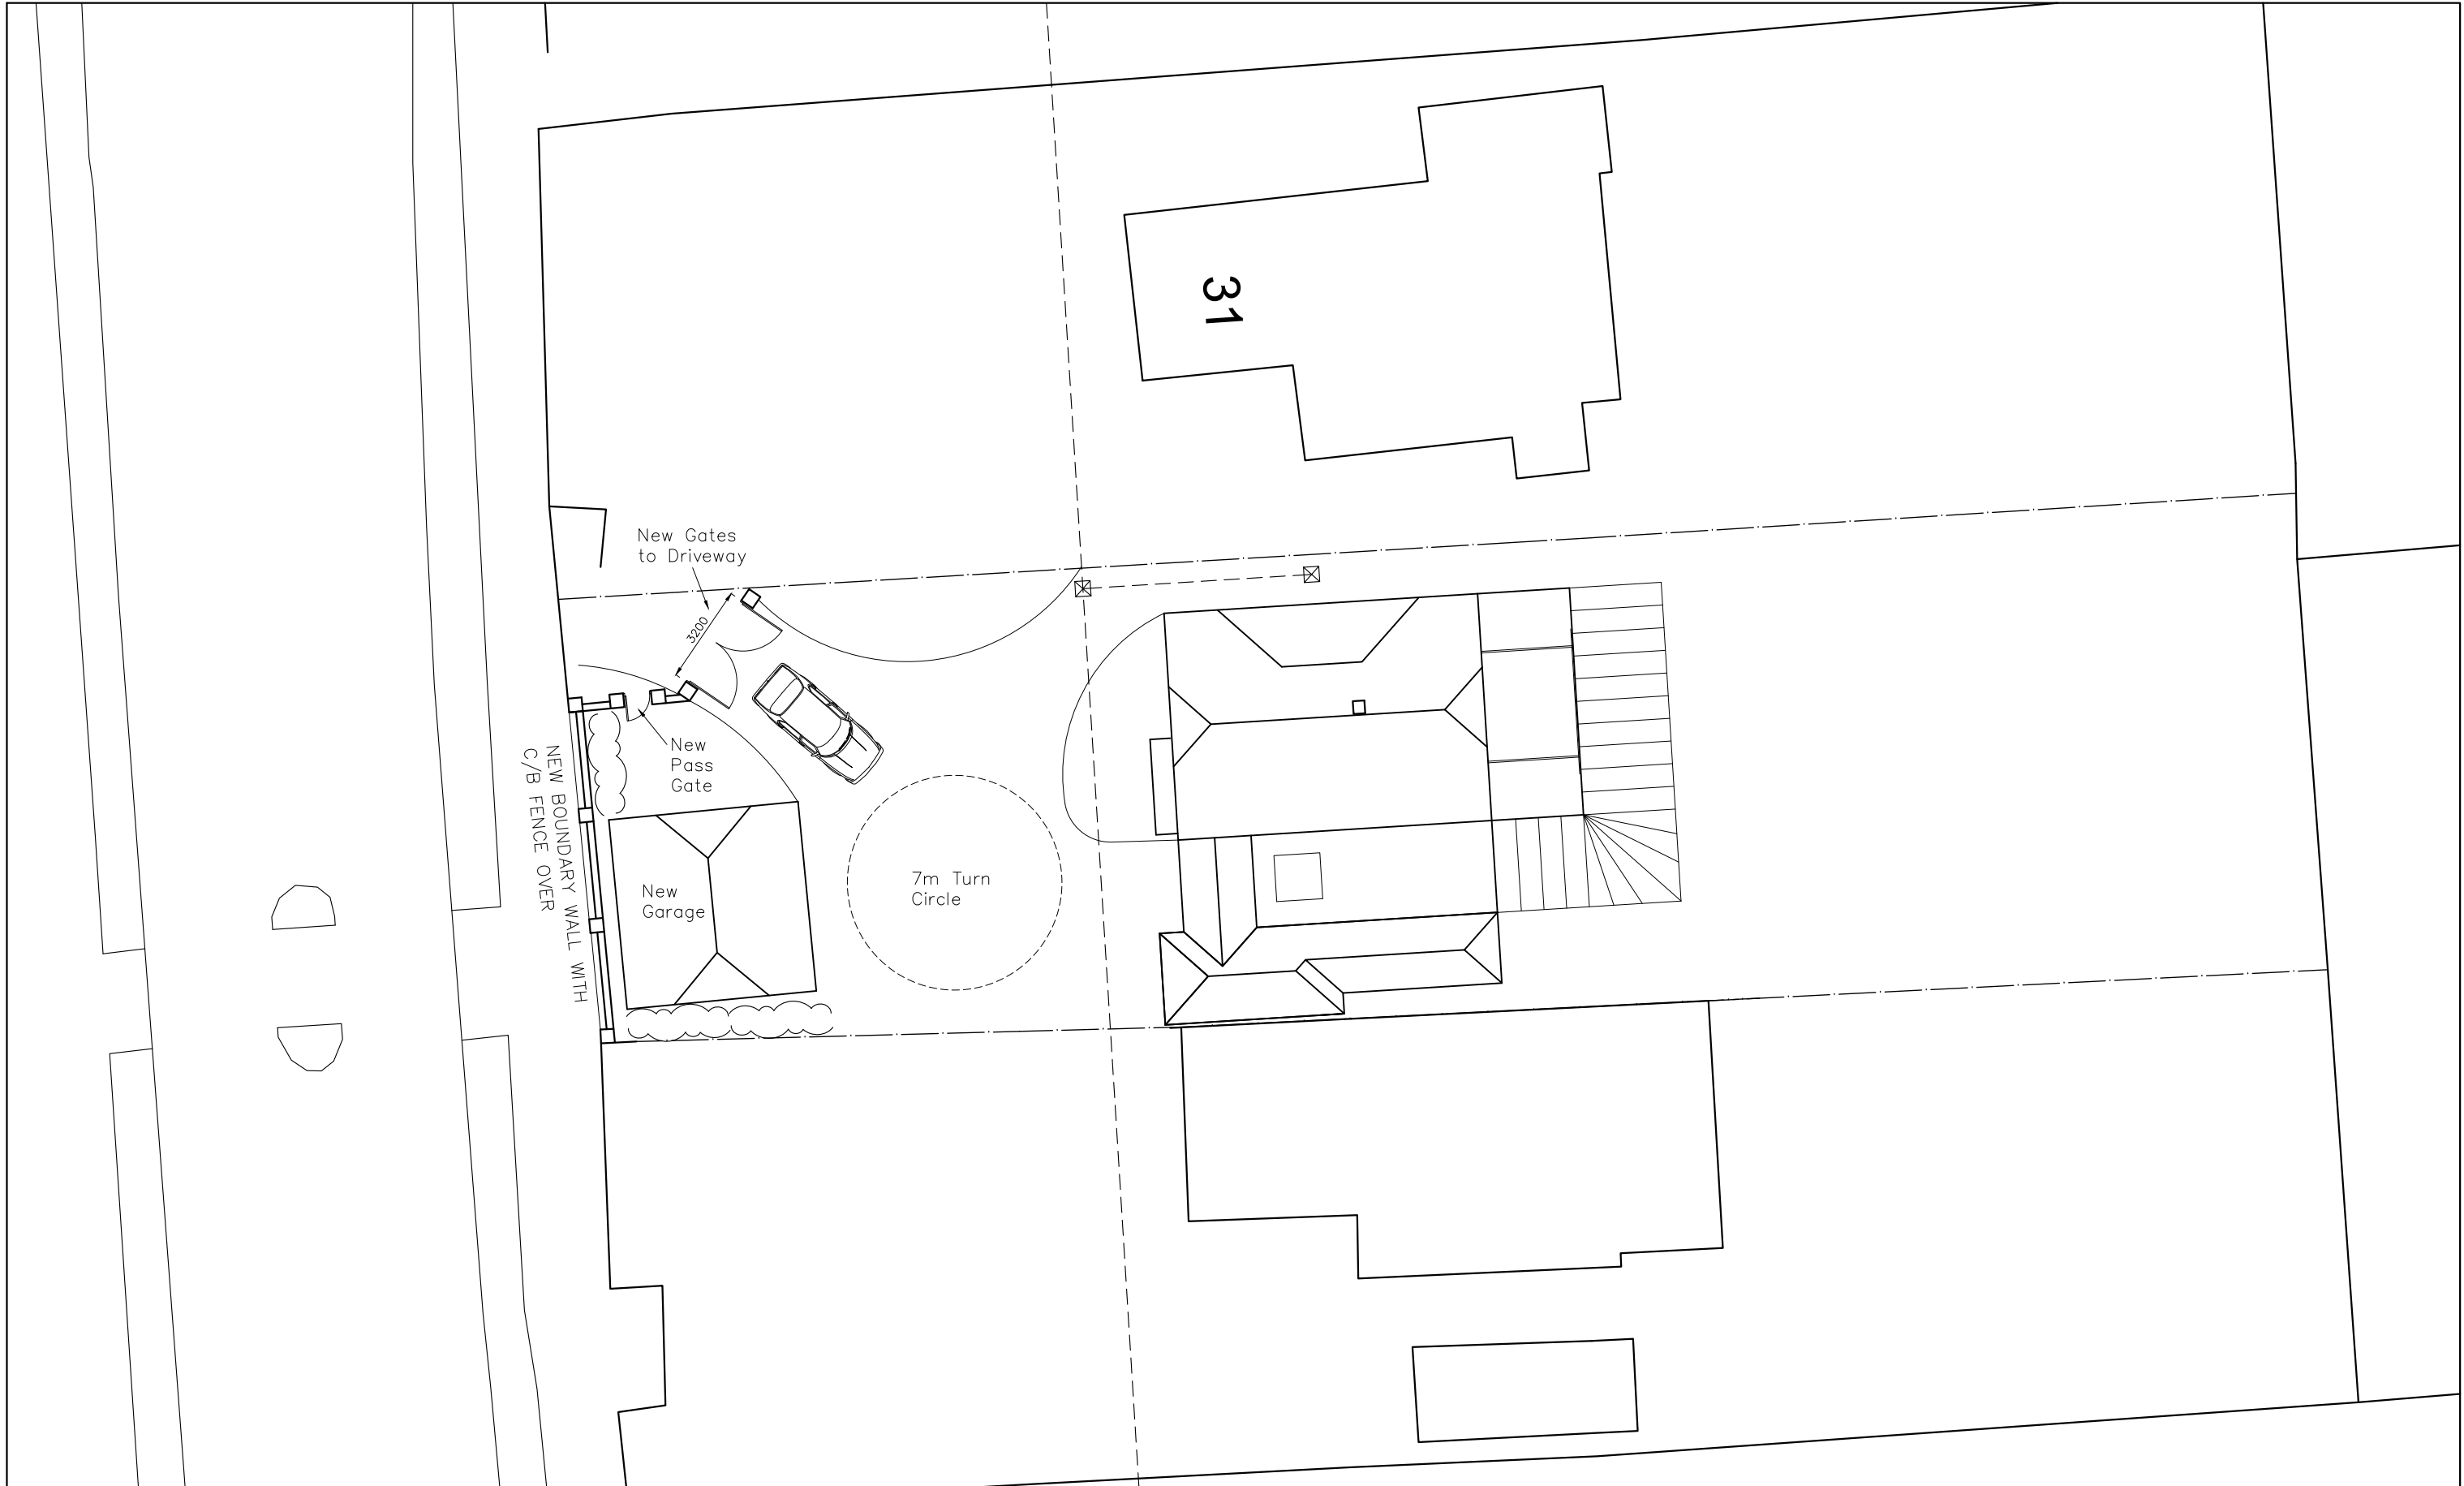

PROPOSED SITE PLAN

- Revisions
- a) Client revisions/10.03.20/JHL
 - b) Client revisions/22.05.20/JHL
 - c) Planning revisions/17.09.20/JHL
 - d)

33 Langstone Road
Havant
PO9 1RB

Scale A1=1:100, A3=1:200
Drawn OS/JHL
Date 24/02/2020

20002-102^C

20m

40m

60m

80m