





Proposed SW/Front Elevation

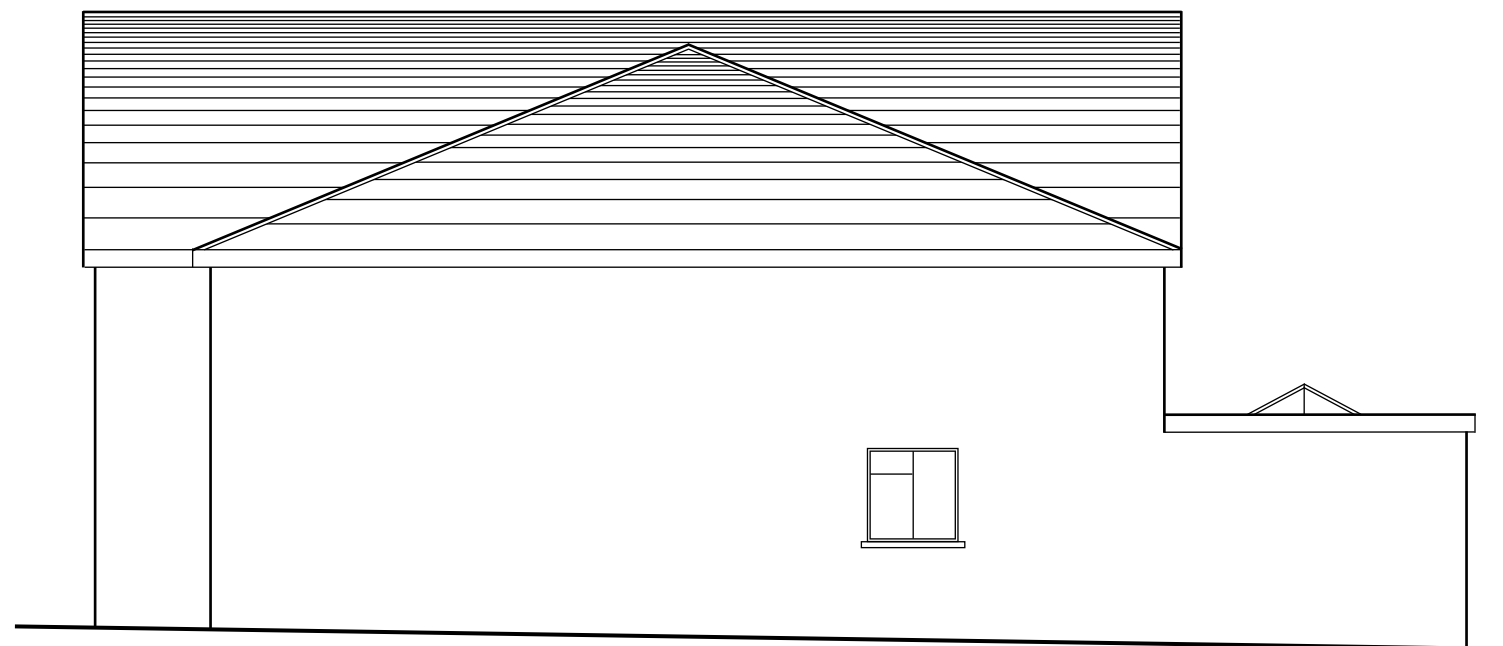

Proposed SE/Side Elevation

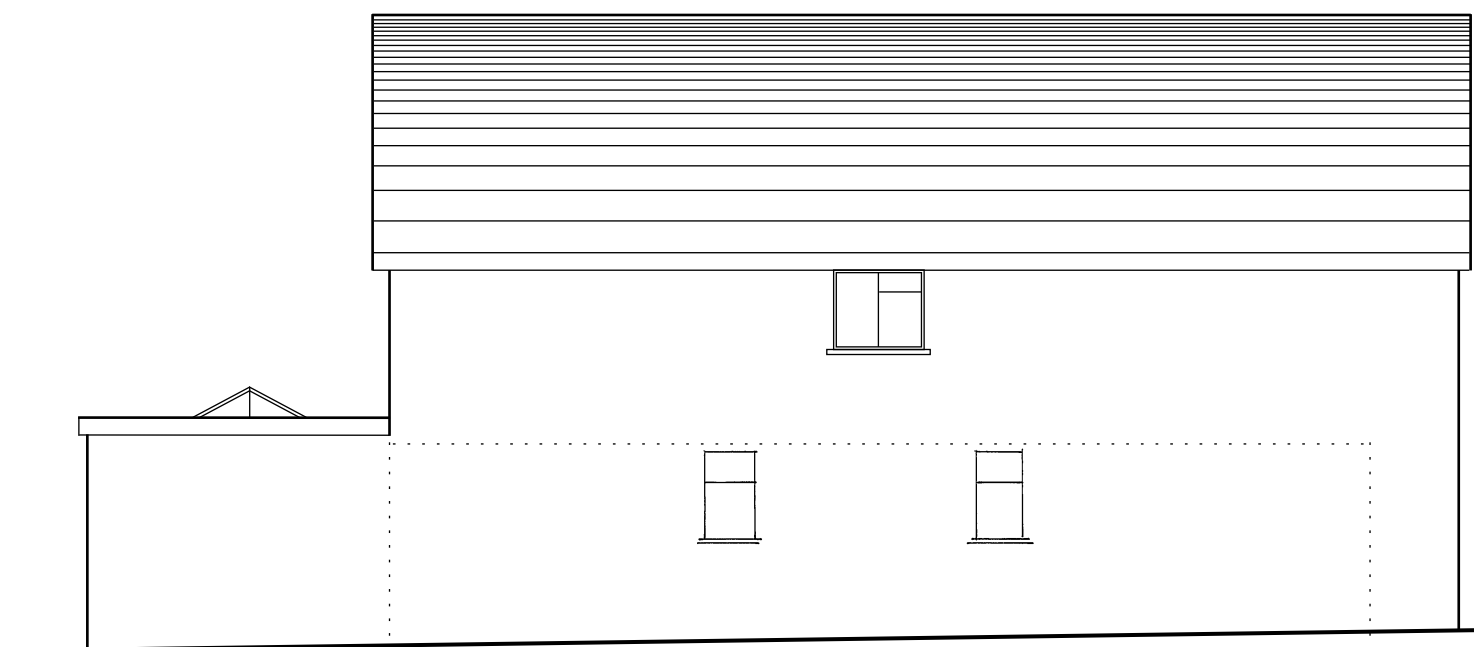

Proposed NW/Side Elevation



Proposed NE/Rear Elevation

