



Department of Planning and Development
Havant Borough Council
Public Service Plaza
Civic Centre Road
Havant
Hampshire
PO9 2AX

Your ref
APP/16/01213

Our ref
PLAN-035371

Date
14/10/2020

Contact
Tel 0330 303 0119

Dear Sir/Madam,

Proposal: Extension and renovation to existing dwelling to provide proposed single storey designed property with onsite parking. (Approved 09.02.17). Request to Discharge Conditions No. 4, and 5. (05.07.17 Approved 30.08.17 and 13.09.17). Request to Discharge Condition 2 (07.11.17). Request to Discharge Condition 2 (11.07.18).

Site: APP/16/01213: - 67 Southwood Road, Hayling Island, PO11 9PT.

Thank you for your letter dated 06/10/2020.

Southern Water would have no objection to discharge condition 11 regarding protection of sewer.


The sewer should be protected as per details agreed with building regulation (SWS_BREGS_19178 – 67).

For any queries please contact us at: SouthernWaterPlanning@southernwater.co.uk

Yours faithfully,

Joff Edevane
Growth Planning Lead
Business Channels

SOUTHERN WATER

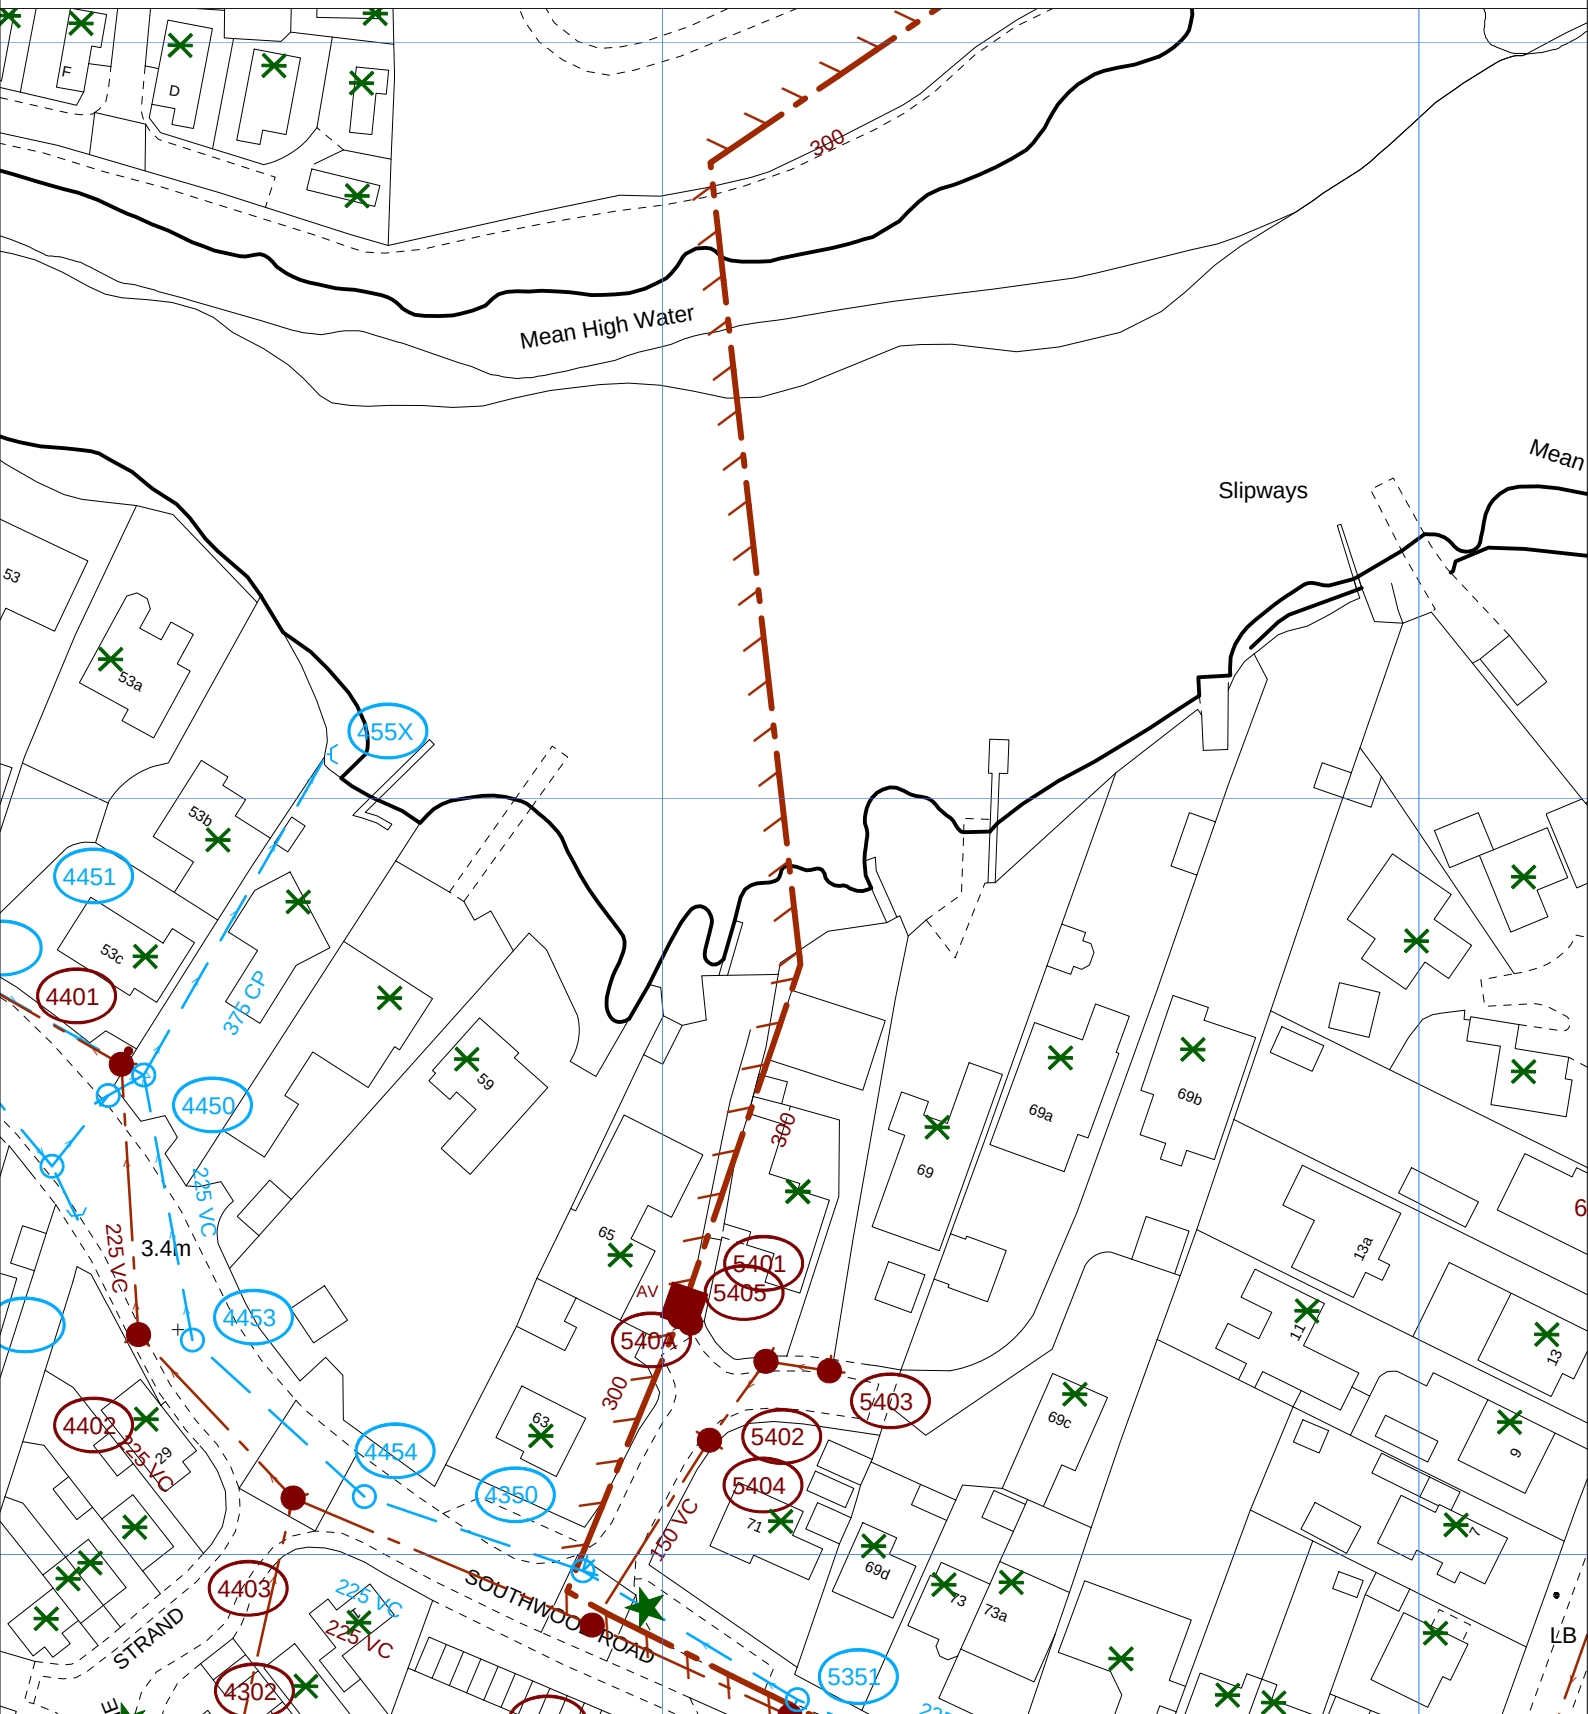

The positions of pipes shown on this plan are believed to be correct, but Southern Water Services Ltd accept no responsibility in the event of inaccuracy. The actual positions should be determined on site.

Based upon Ordnance Survey Digital Data with the permission of the controller of H.M.S.O. Crown Copyright Reserved Licence No. WU 298530

O.S. REF: SZ7398SE

Scale: 1:1000

Screen Print

WARNING: BAC pipes are constructed of Bonded Asbestos Cement

WARNING: Unknown (UNK) materials may include Bonded Asbestos Cement



Printed By: sheetyv

Date: 12-10-2020

Southern Water MapGuide Browser

Requested By:

