



**WATER
for LIFE**

from
**Southern
Water** 

Department of Planning and Development
Havant Borough Council
Public Service Plaza
Civic Centre Road
Havant
Hampshire
PO9 2AX

Your ref
APP/19/00619

Our ref
PLAN-035755

Date
05/11/2020

Contact
Tel 0330 303 0119

Dear Sir/Madam,

Proposal: Demolition of existing extension at No.39 and construction of 1No. 2 bed dwelling with parking and 1.8m boundary fence (27.09.19). Request to discharge conditions 3,6,7 and 8 (30.03.20).[Note: Grampian Condition applies, contact LPA for details].

Site: APP/19/00619: - 39, Vian Road, Waterloooville, PO7 5TW.

Thank you for your letter dated 22/07/2020.

The comments in our previous response dated 11/08/2020 remain unchanged and valid.


For any queries please contact us at: SouthernWaterPlanning@southernwater.co.uk

Yours faithfully,



Joff Edevane
Growth Planning Lead
Business Channels

SOUTHERN WATER

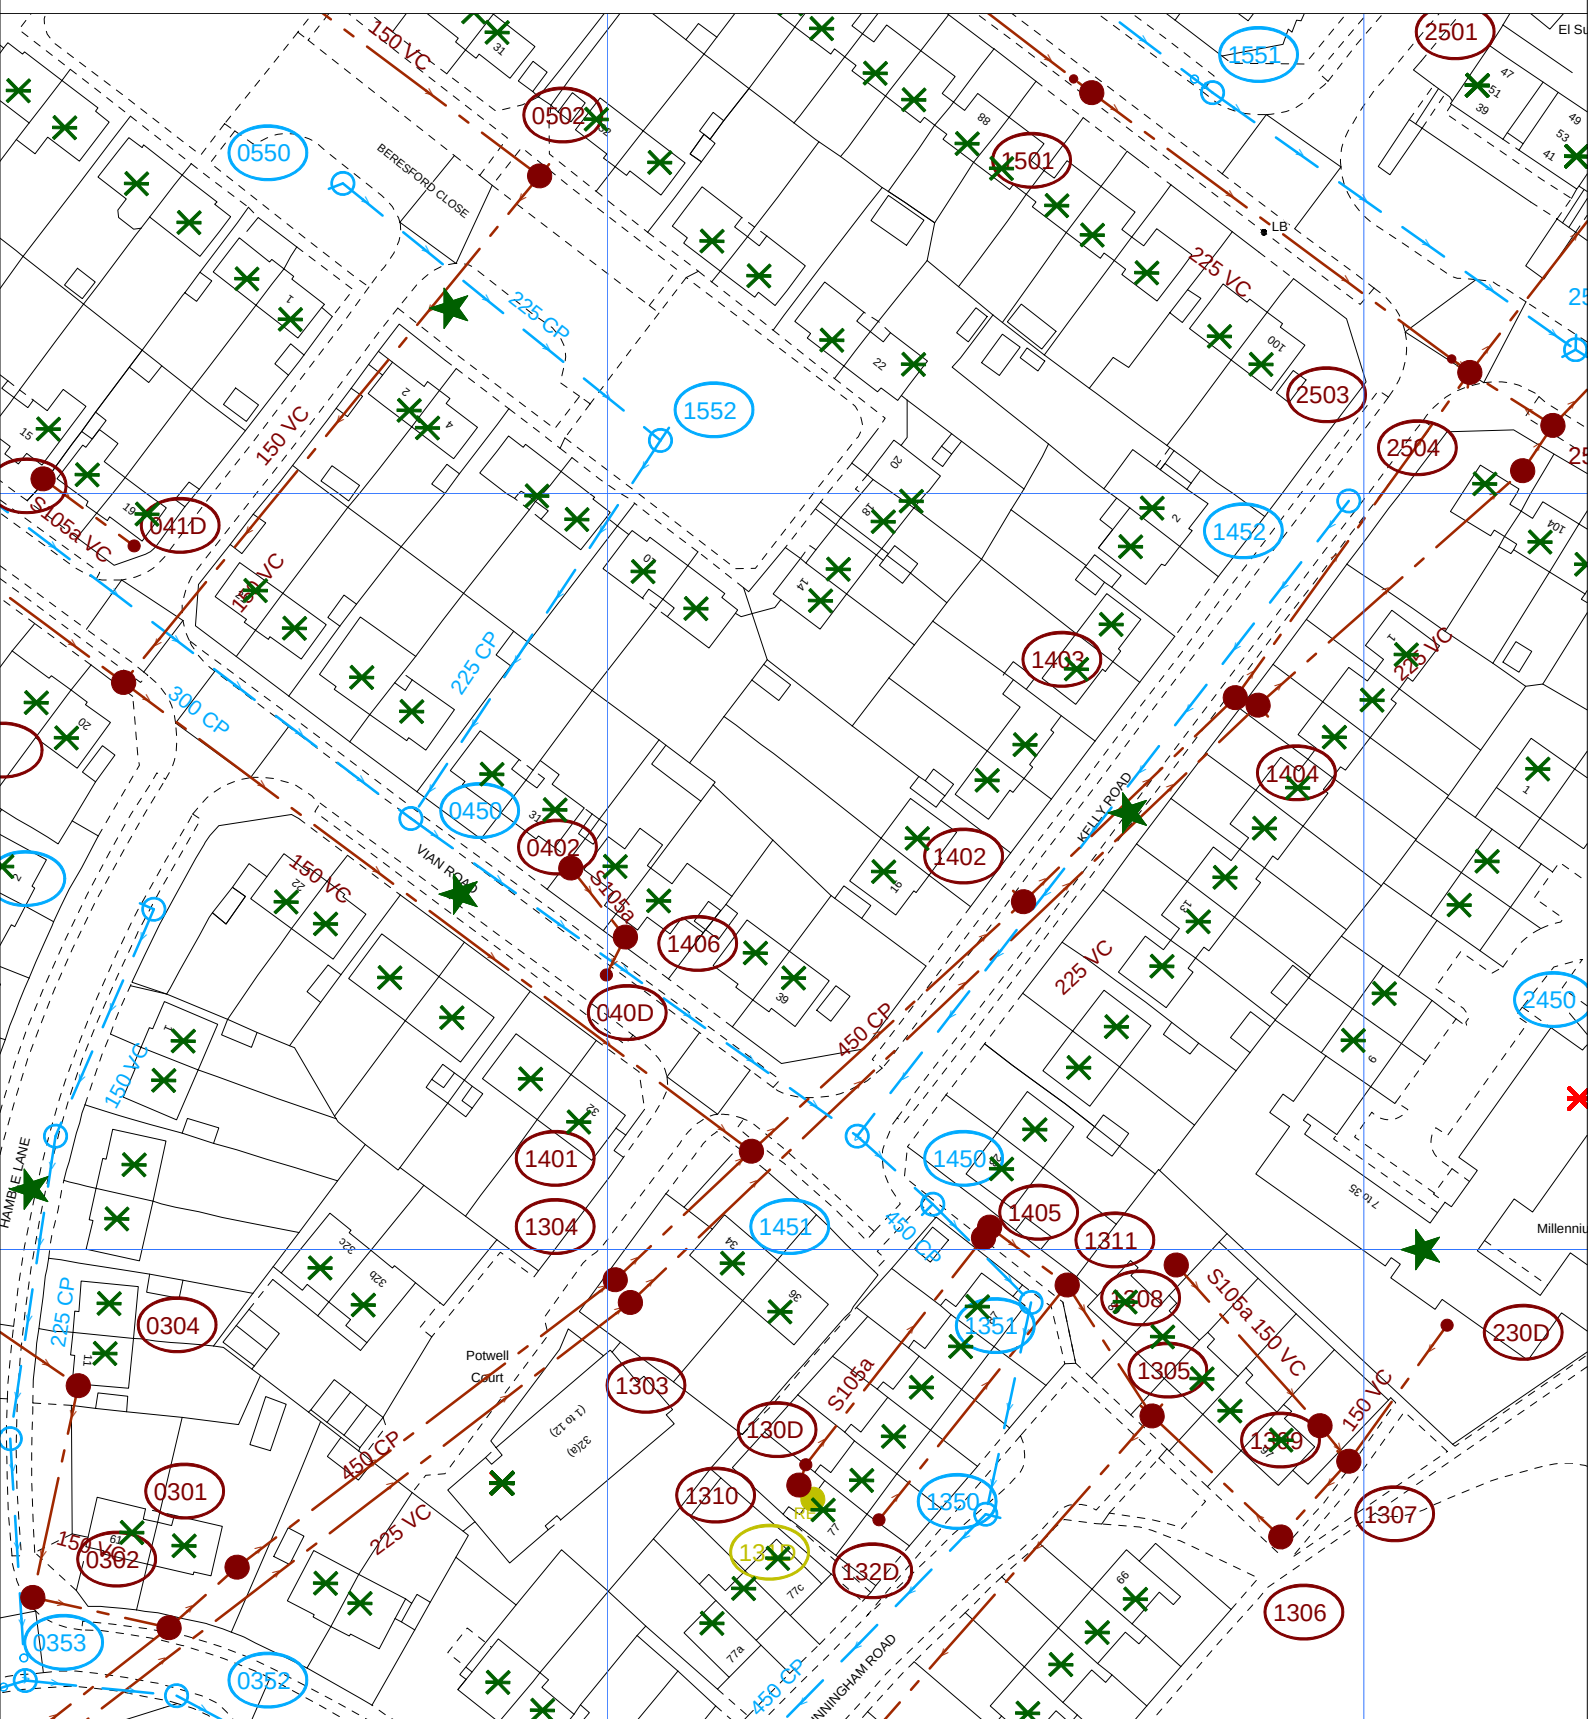

The positions of pipes shown on this plan are believed to be correct, but Southern Water Services Ltd accept no responsibility in the event of inaccuracy. The actual positions should be determined on site.

Based upon Ordnance Survey Digital Data with the permission of the controller of H.M.S.O. Crown Copyright Reserved Licence No. WU 298530

O.S. REF: SU6808SW

Scale: 1:1000

Screen Print

WARNING: BAC pipes are constructed of Bonded Asbestos Cement

WARNING: Unknown (UNK) materials may include Bonded Asbestos Cement



Printed By: sheetyv

Date: 4-11-2020

Southern Water MapGuide Browser

Requested By:

