


11 Langbrook Close, Langstone

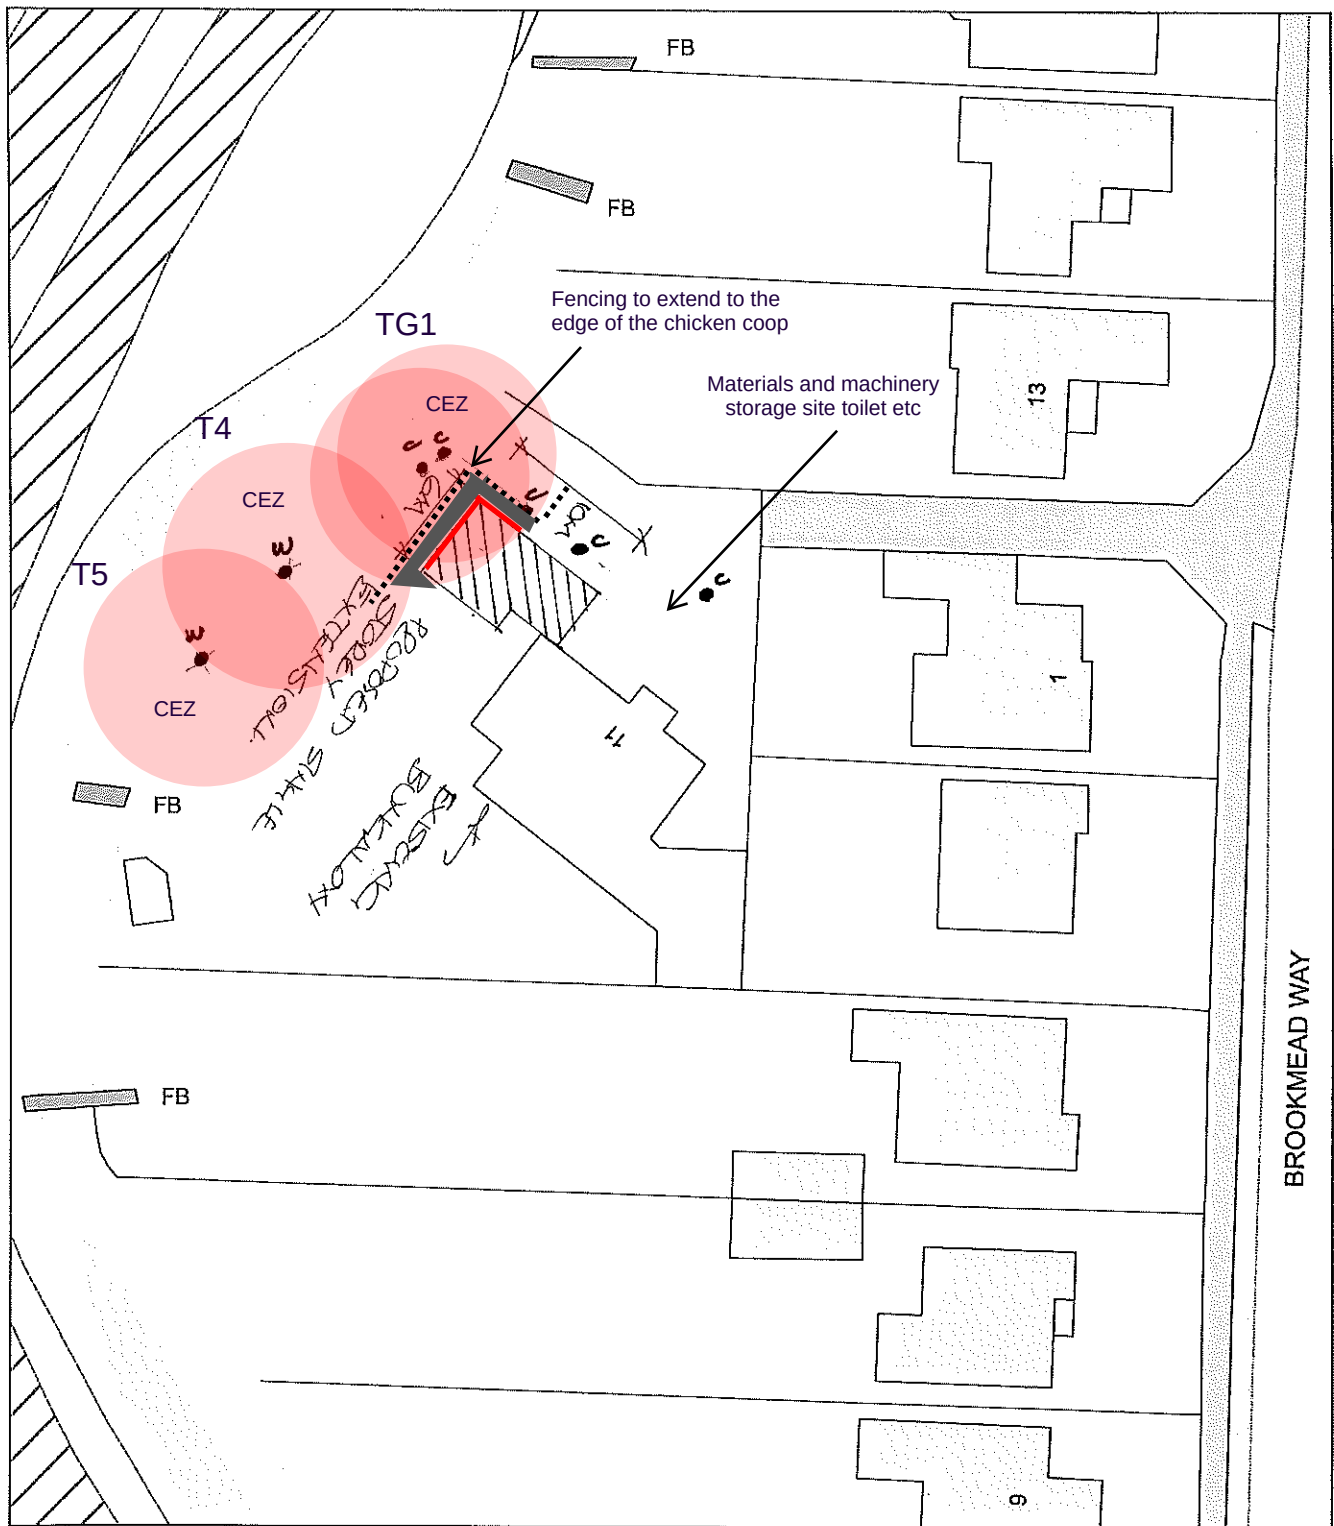

0 20
Metres



APPENDIX 3 TREE PROTECTION PLAN

Plan Produced for: Thorns Young Architectural

Date Produced: 06 Oct 2020

Plan Reference Number: TQRQM20280092820865

Scale: 1:500 @ A4

CEZ Construction exclusion zone

Area of supervised exploratory excavations using hand tools only.

RPA of trees in meters radially from centre of the stem.

Protective barriers

Ground protection