




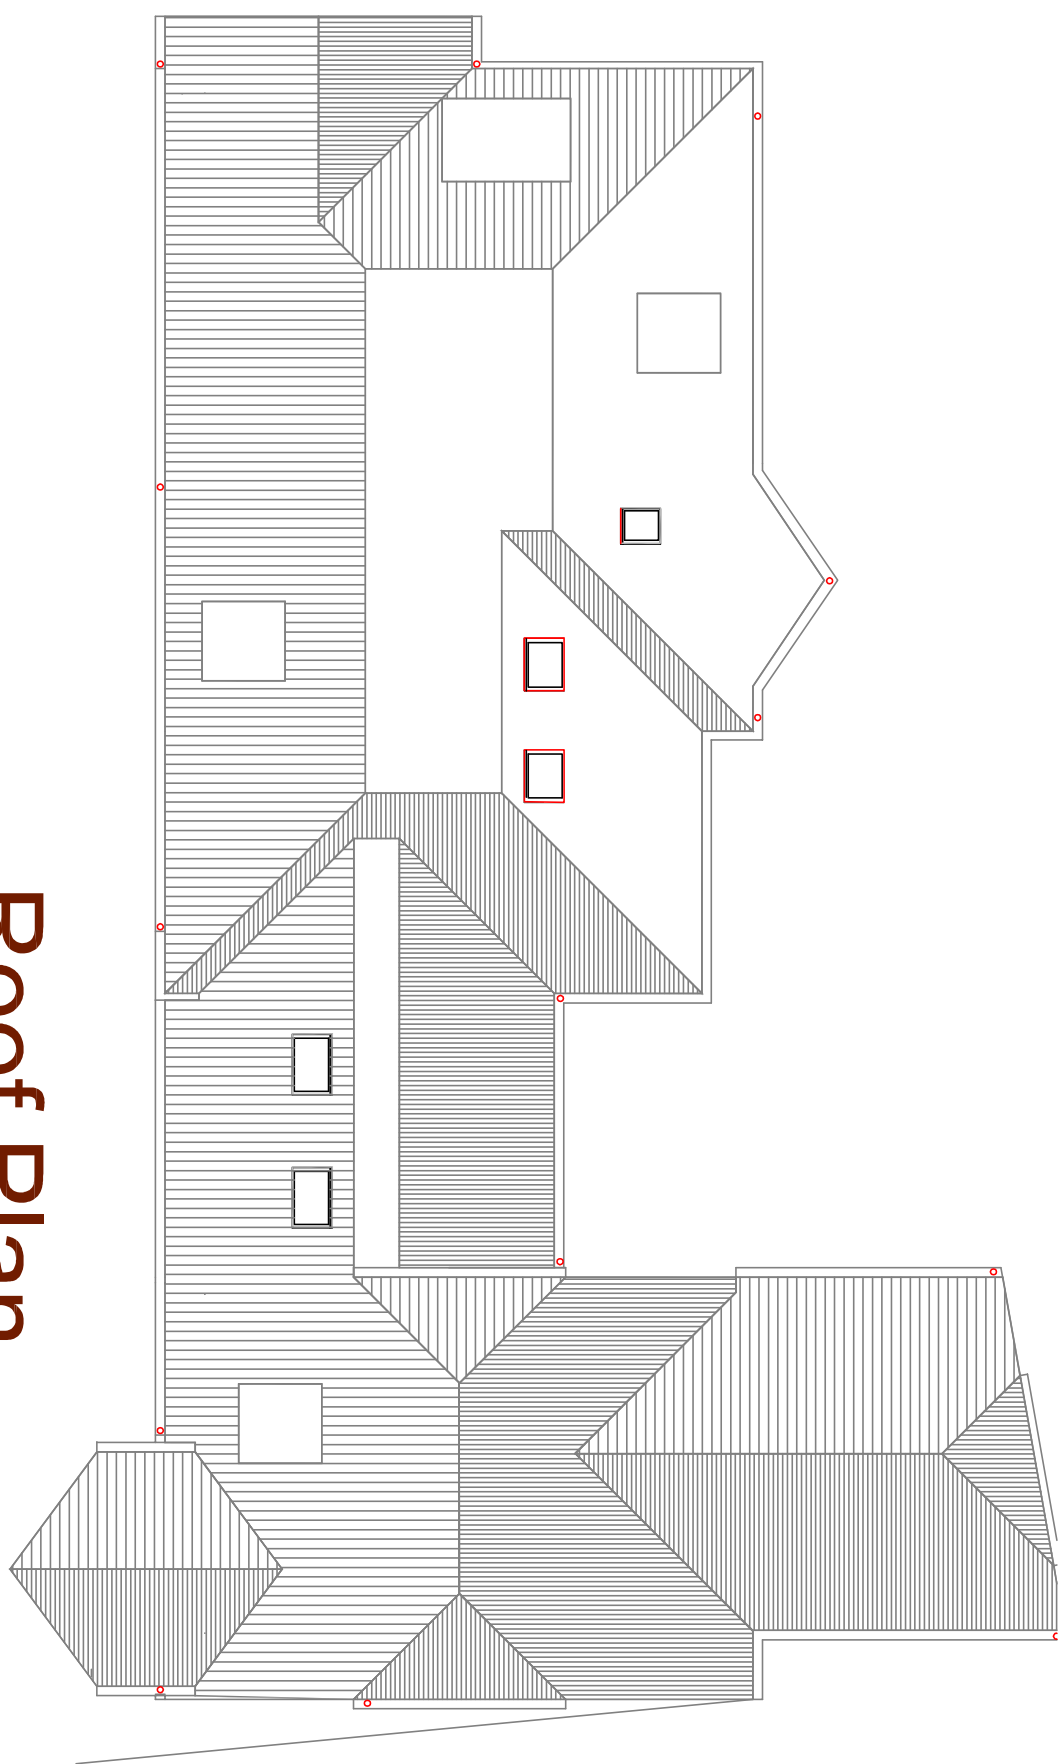


Roof Plan

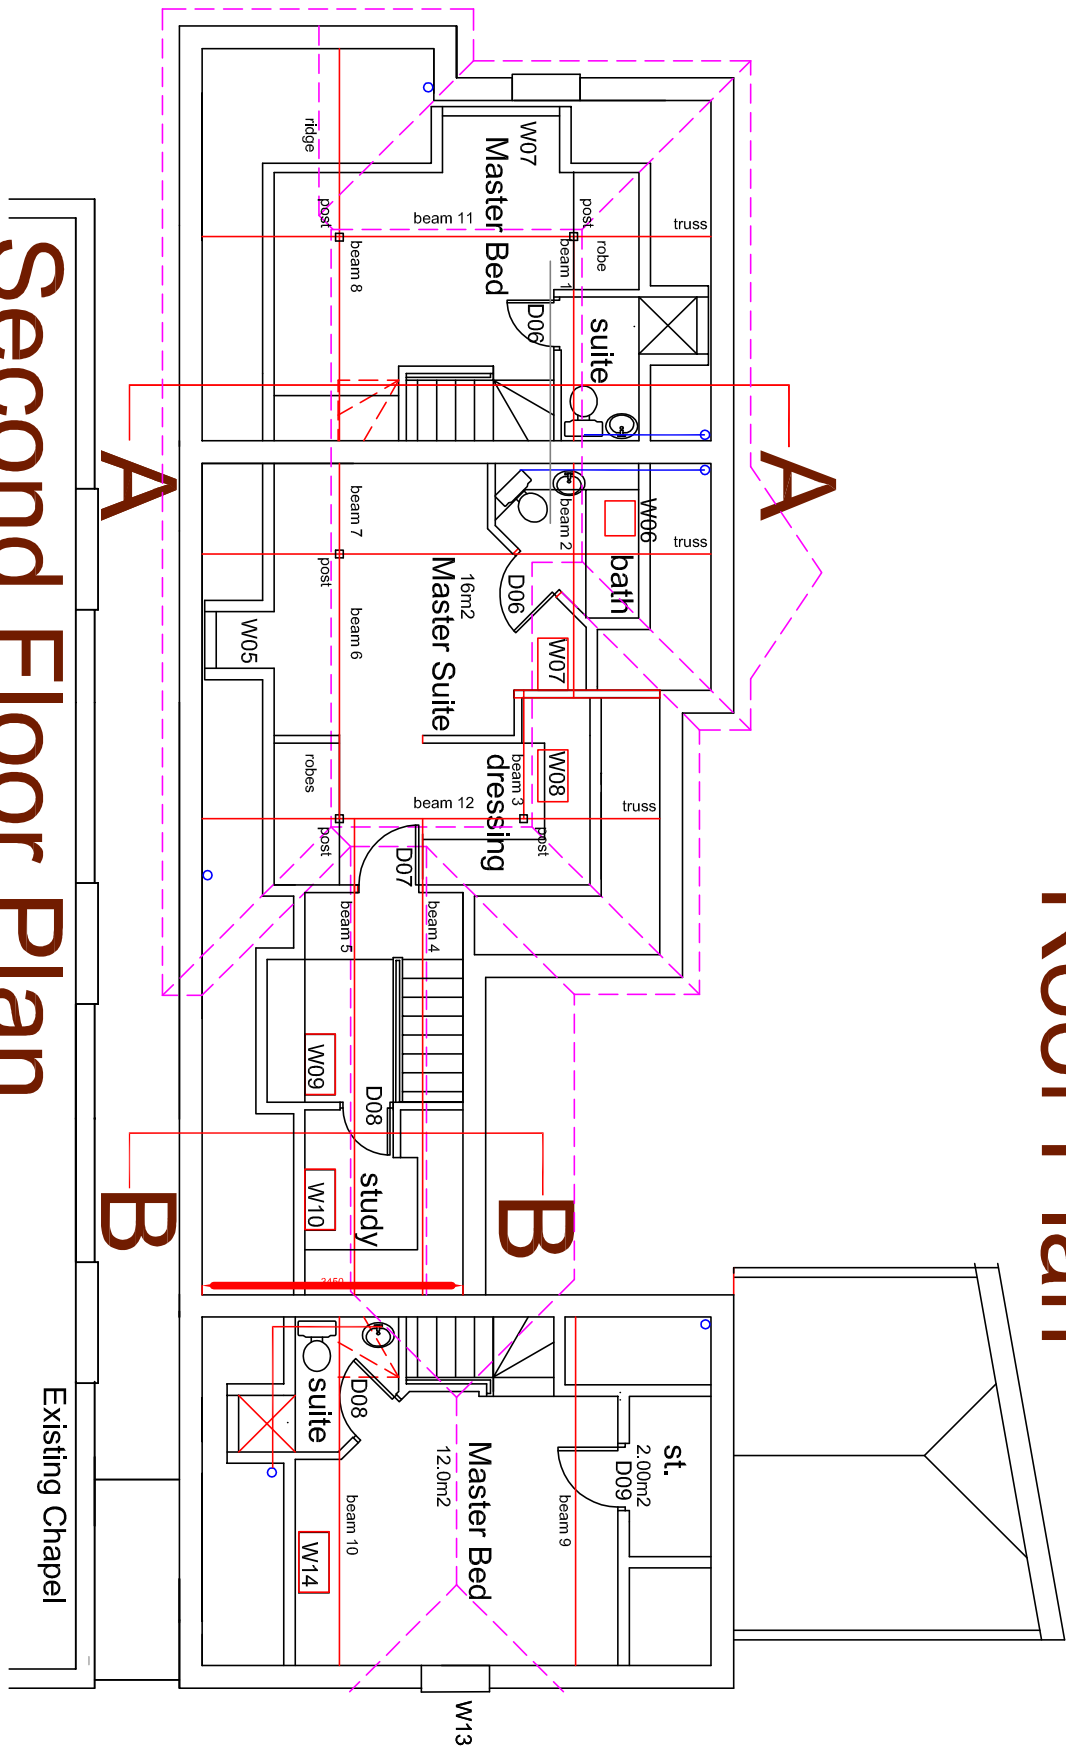


Second Floor Plan

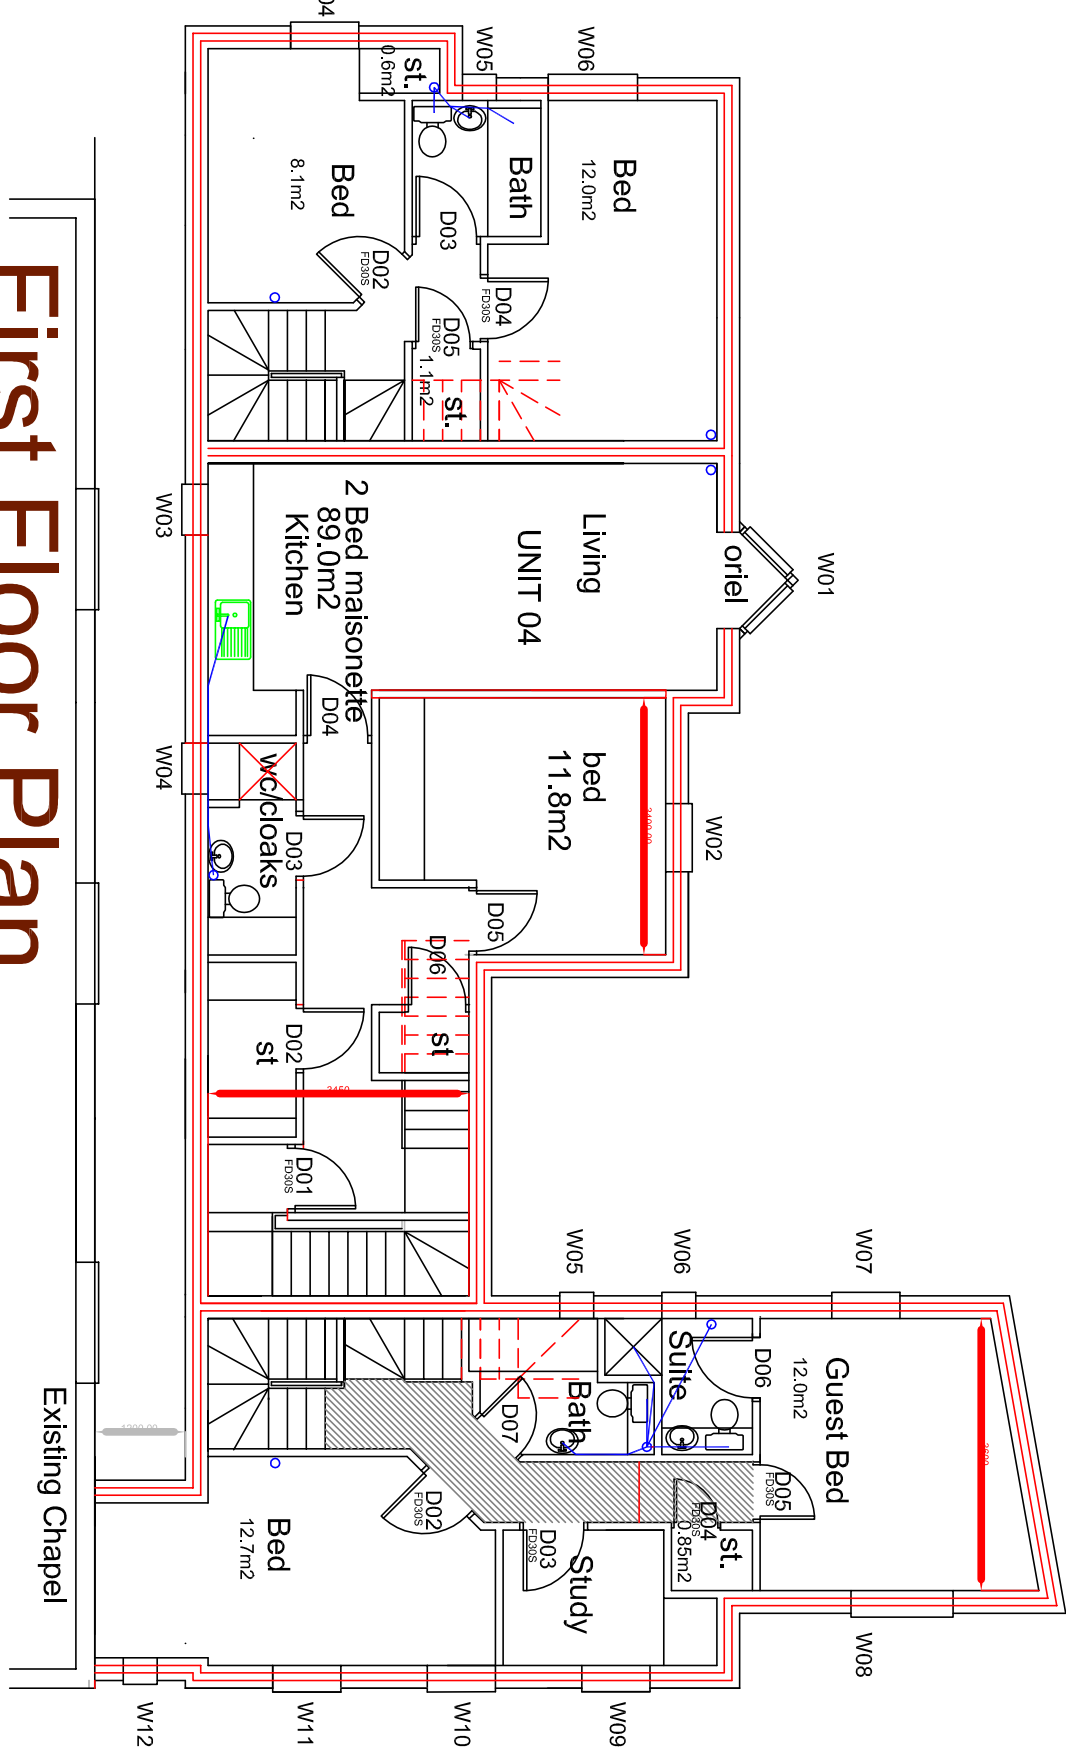


First Floor Plan

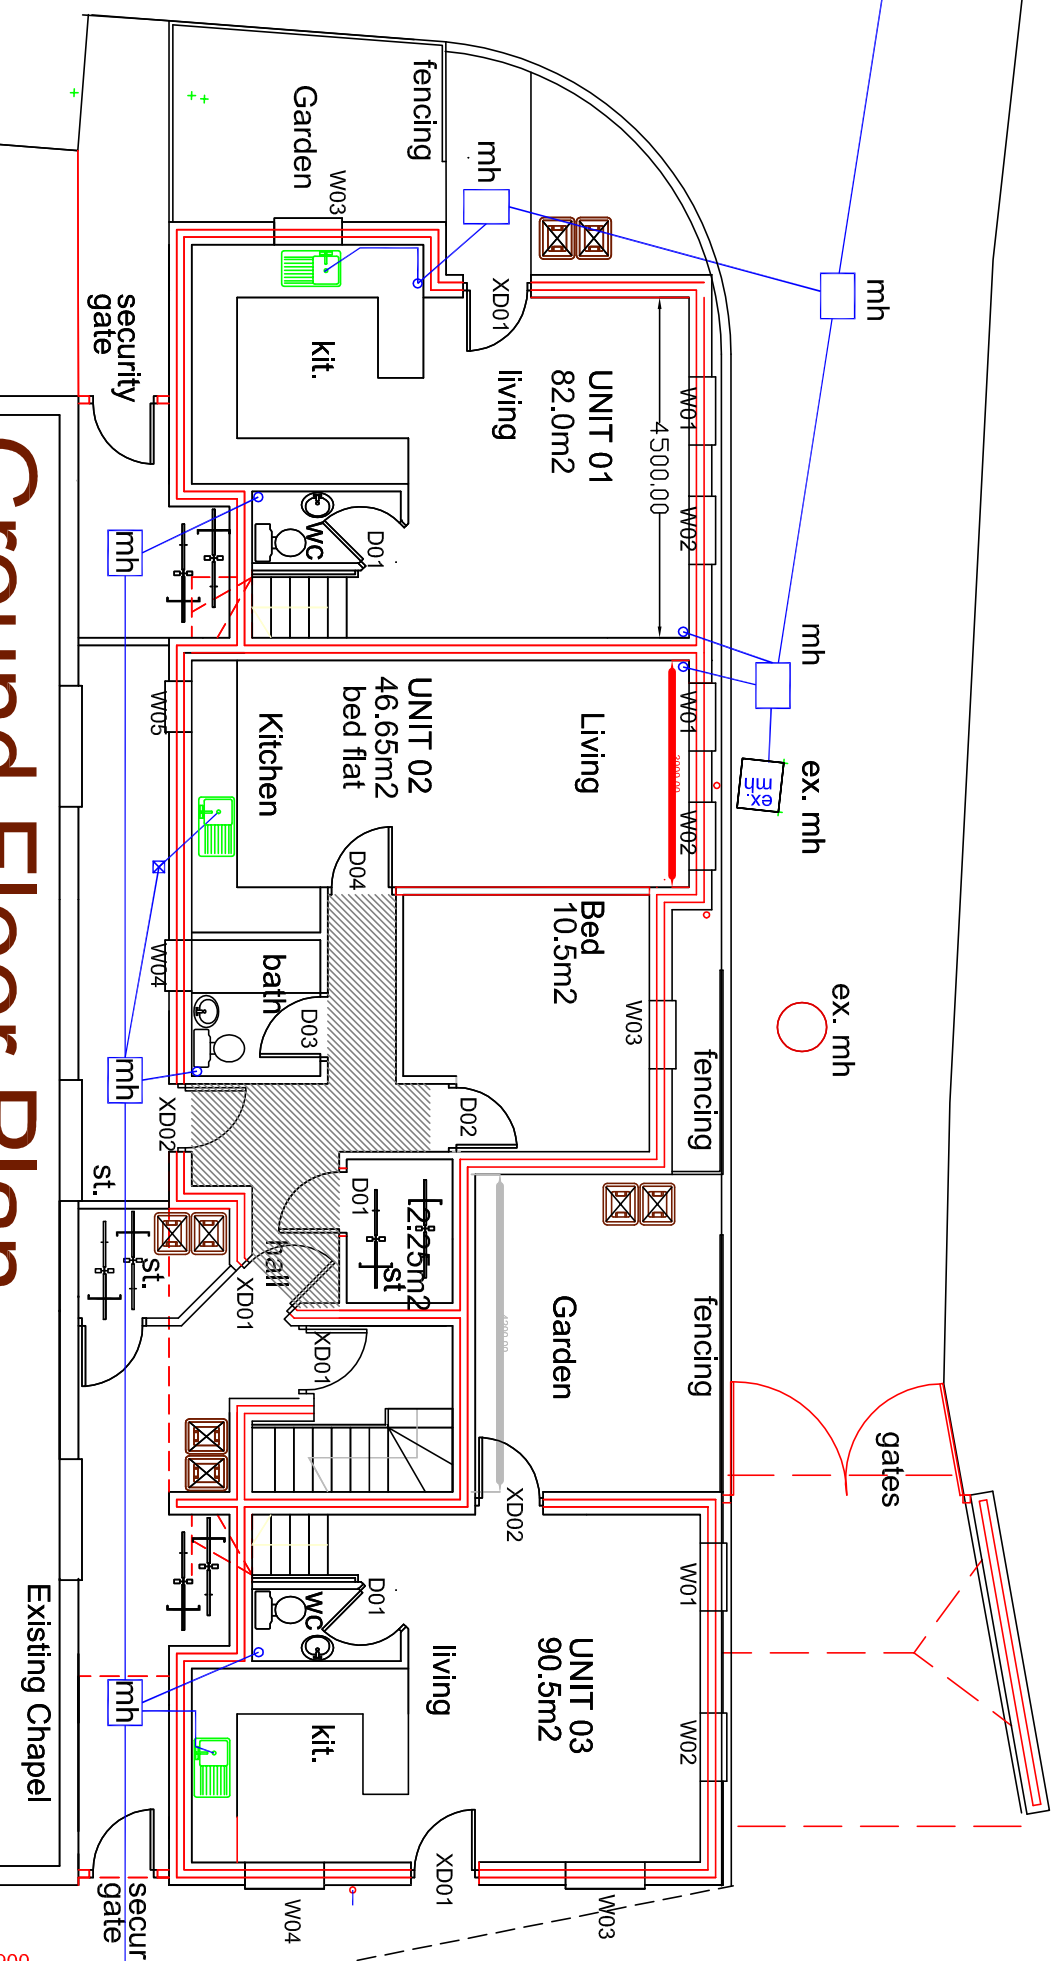


Ground Floor Plan

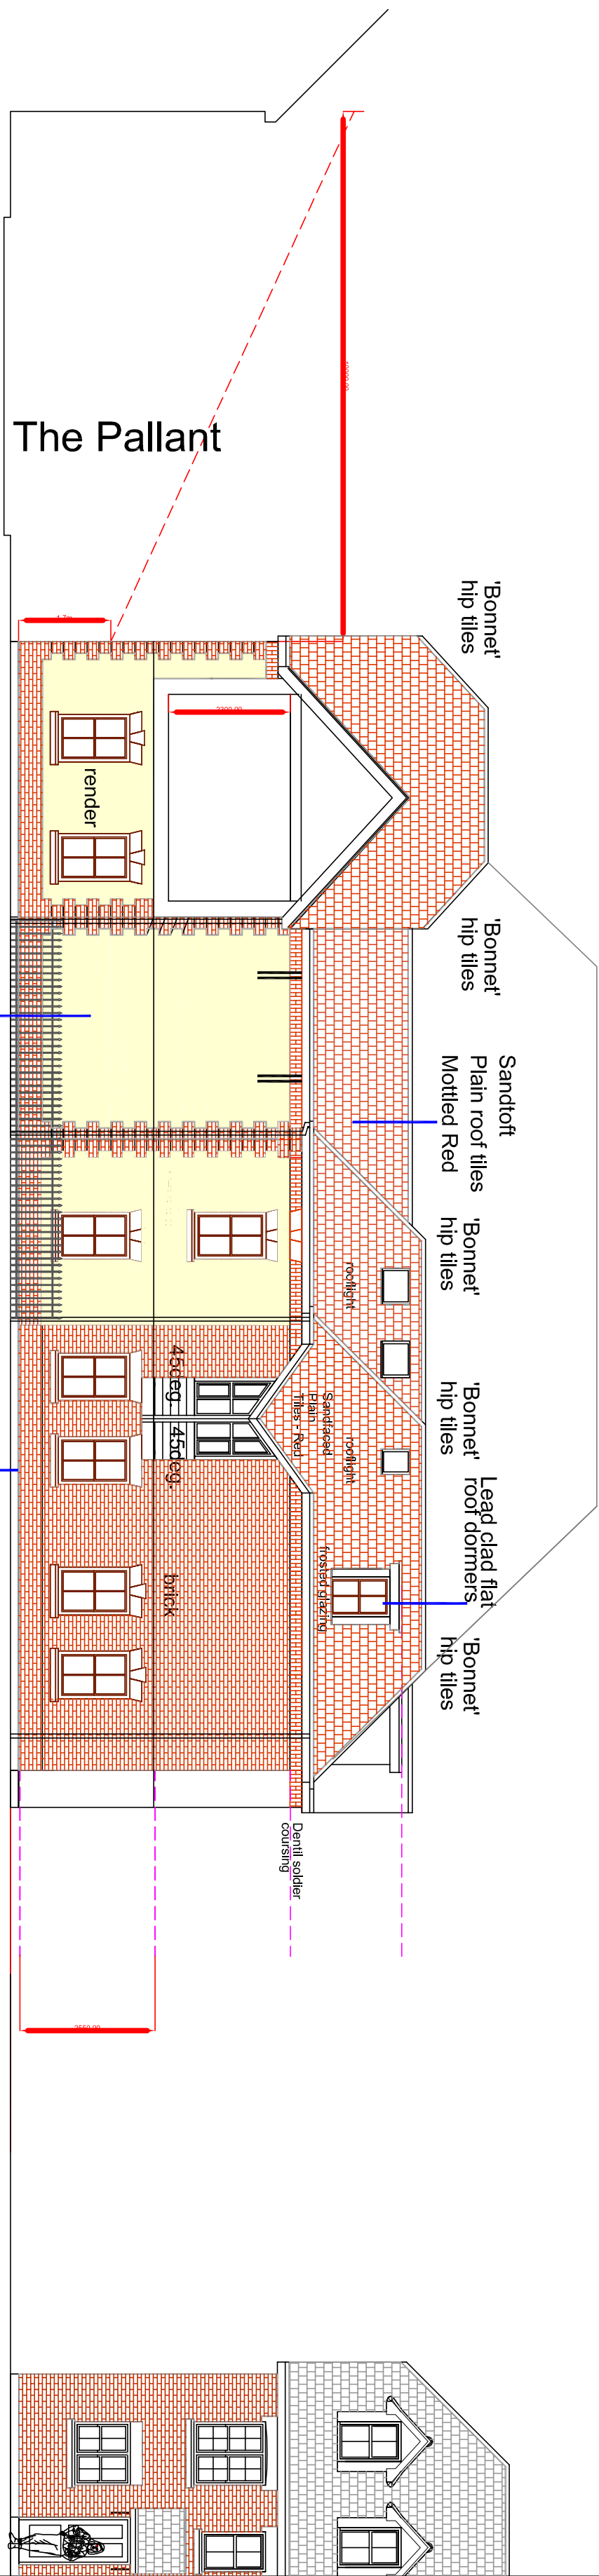


West

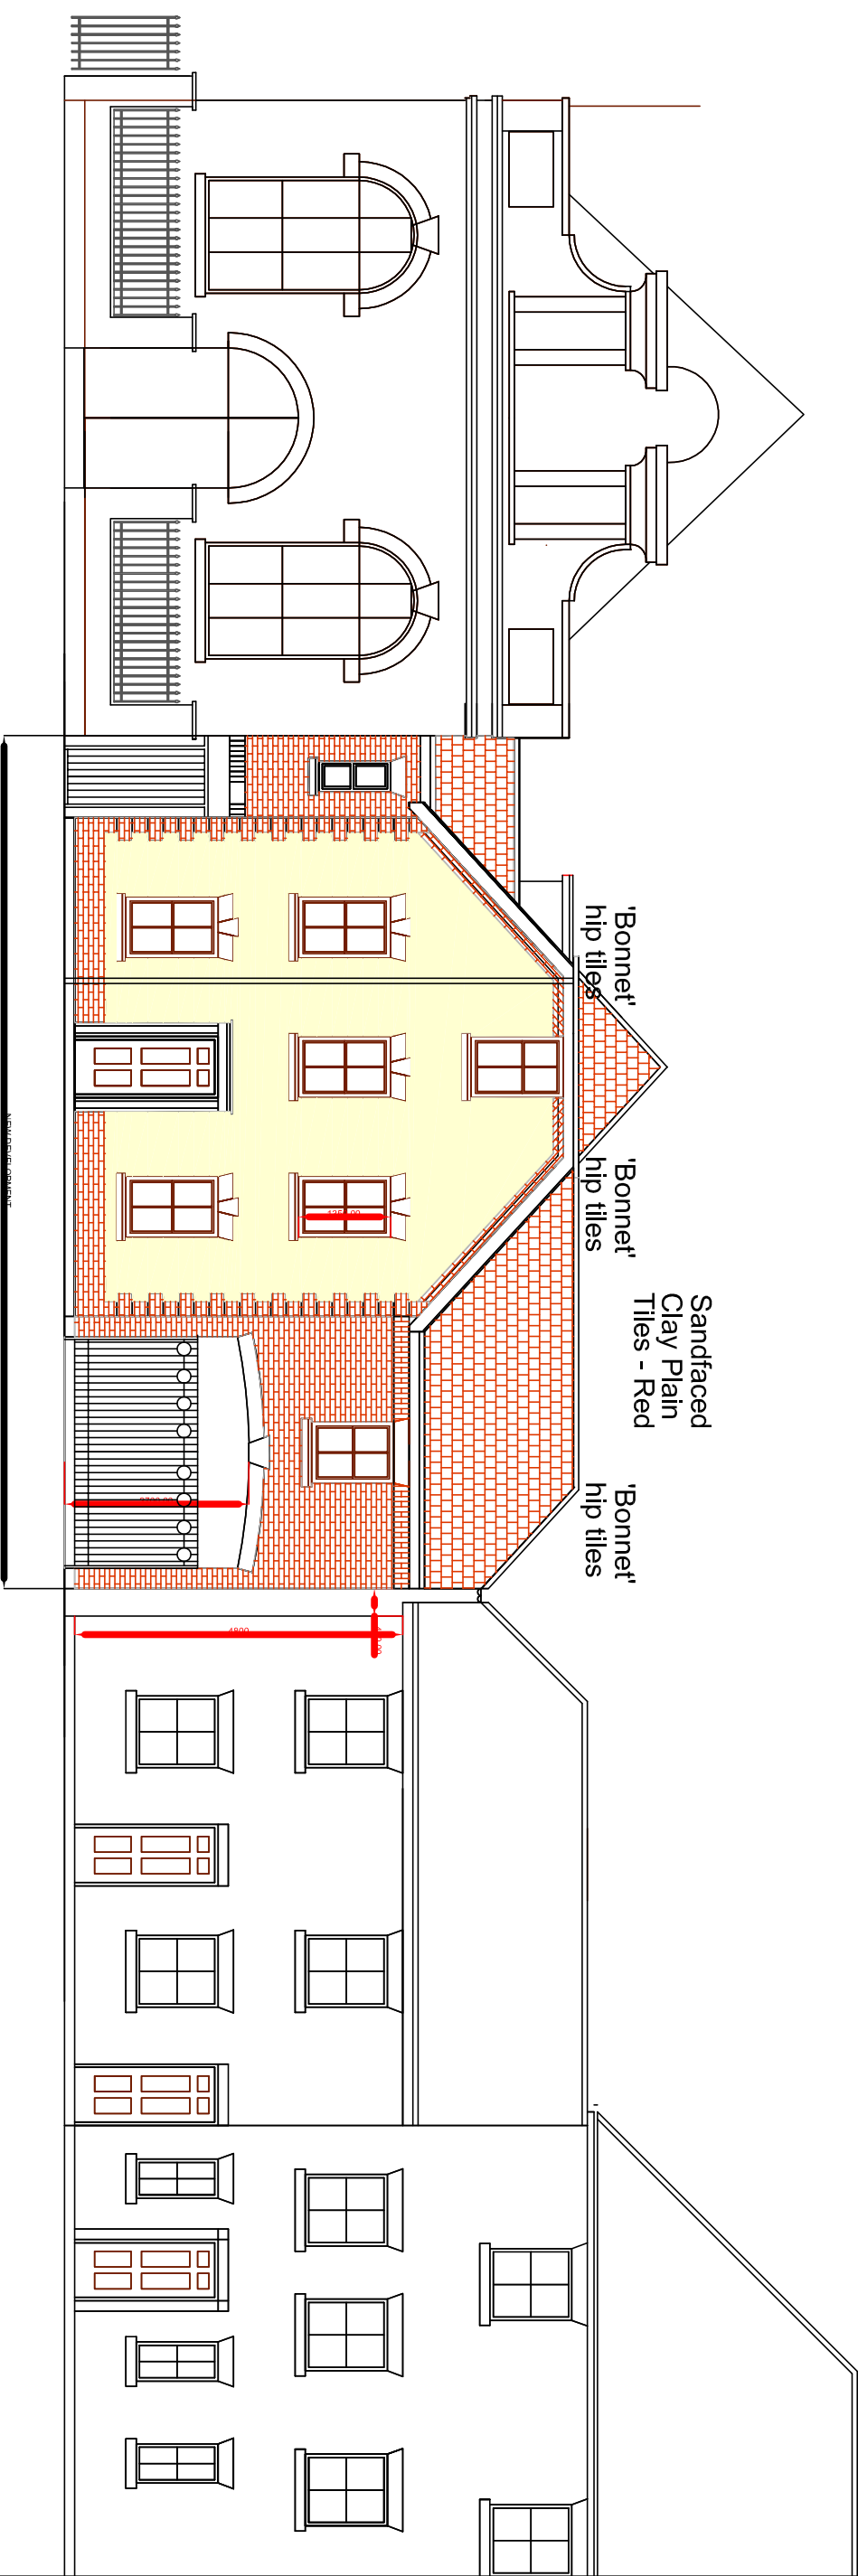


10A

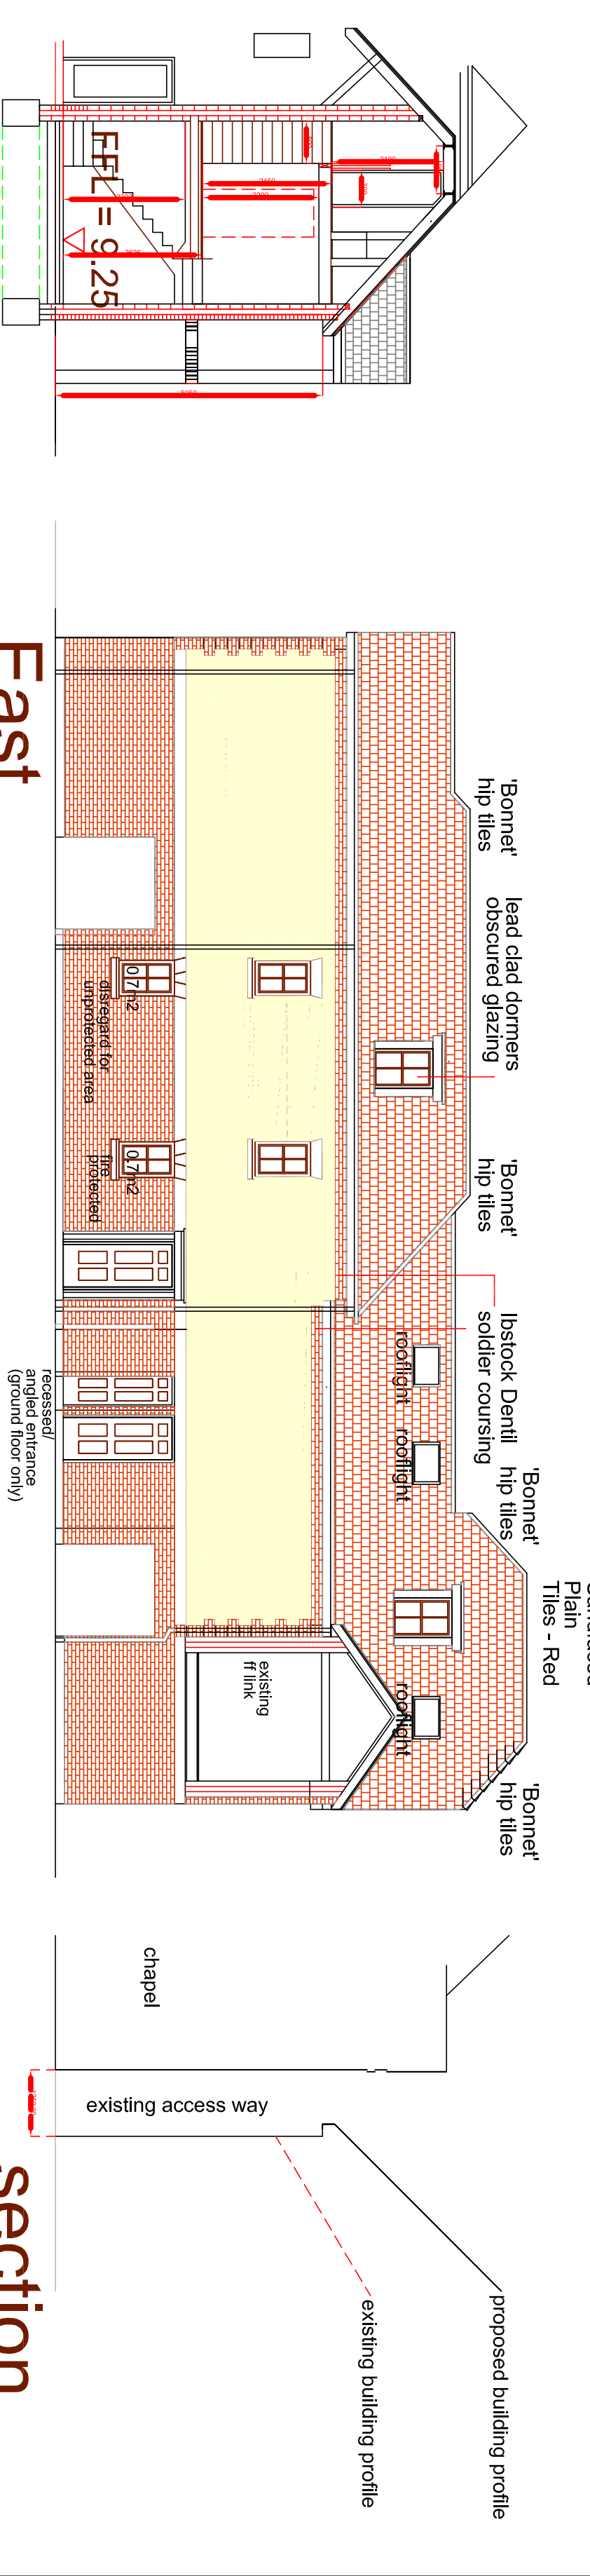

Section A - A

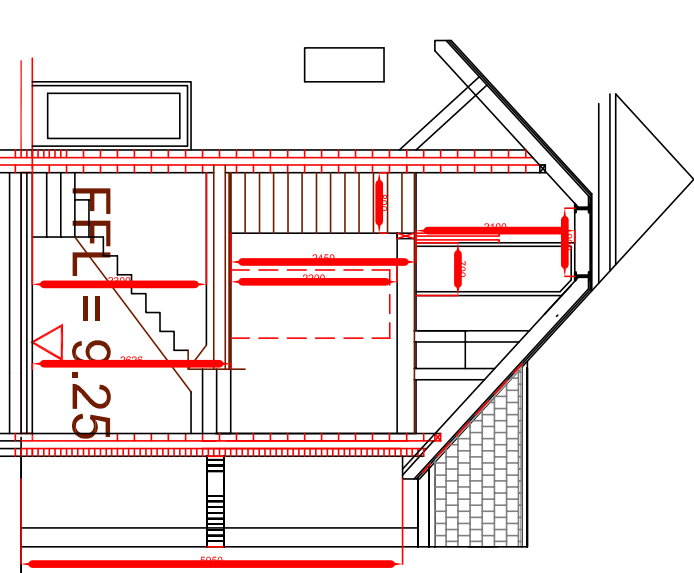


Section B - B

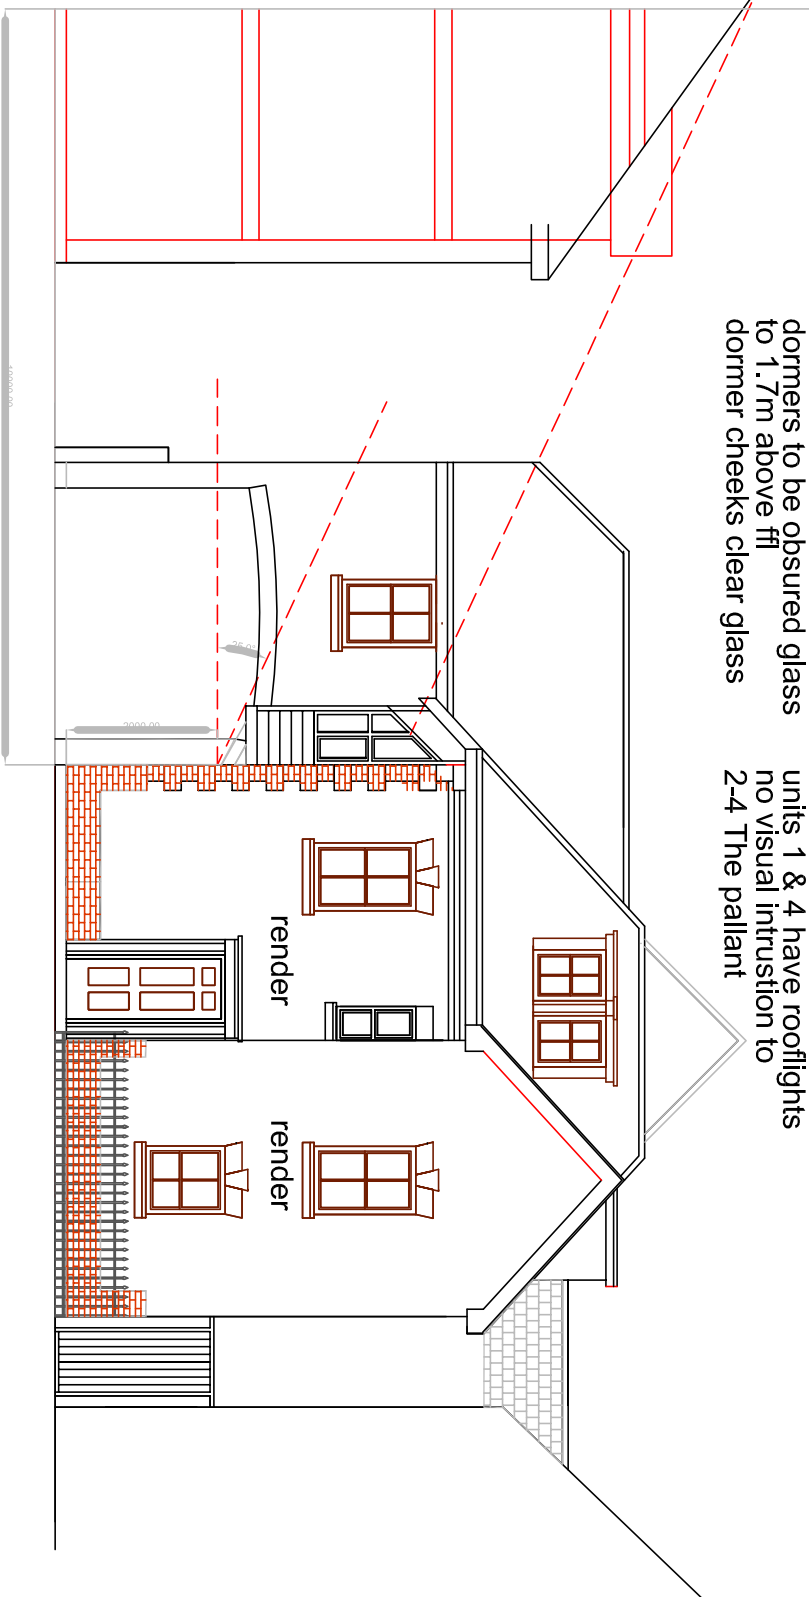

Section taken from plane of window

Schedule of Accommodation

Unit 1	82.0m ²	3 Bed House	Private garden area
Unit 2	46.65 m ²	1 Bed Flat	Shared open space
Unit 3	90.5m ²	3 Bed house	Private garden area
Unit 4	89.0 m ²	2 Bed Maisonette	Balcony & shared open space
TOTAL	306.0 m ²		

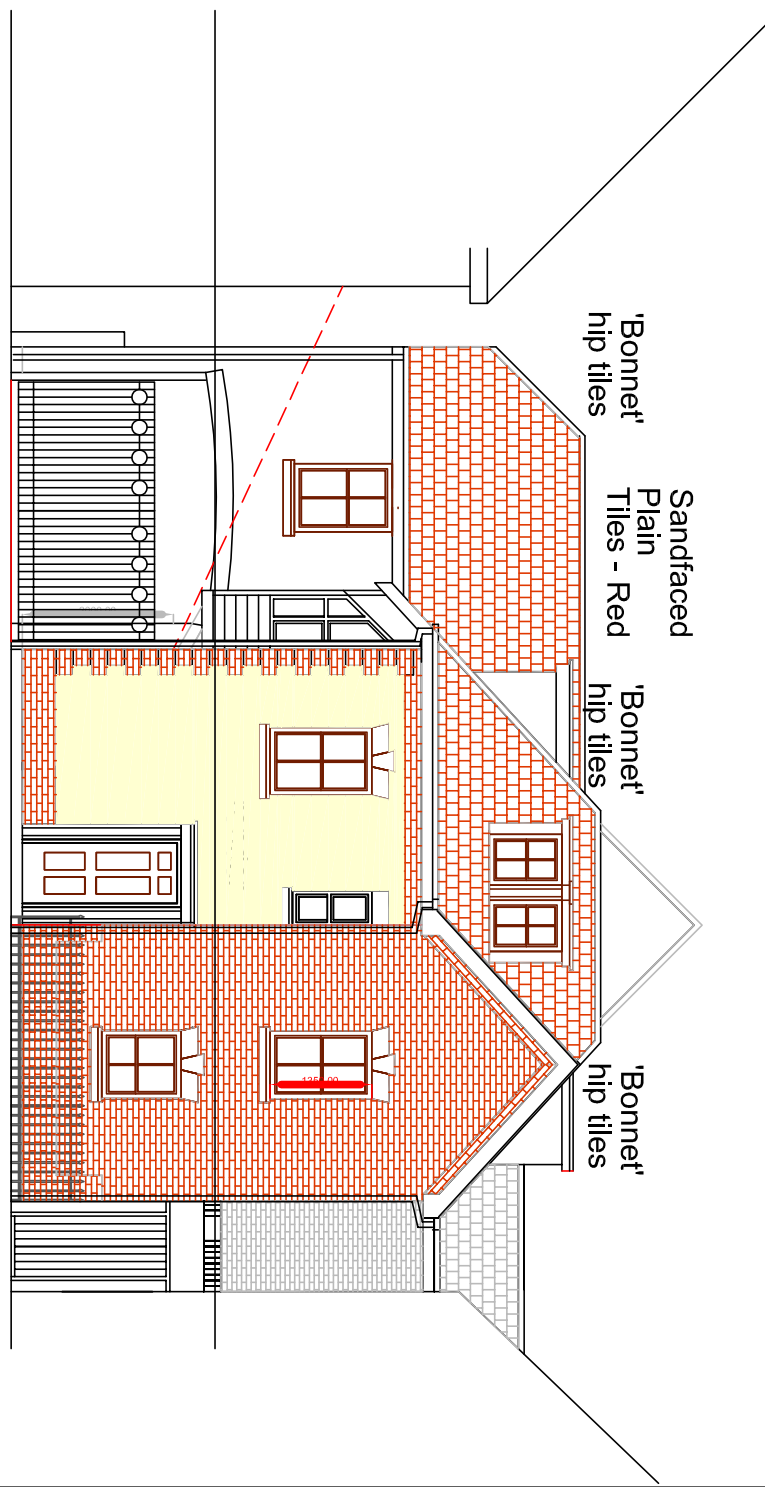

South

SCALE	TITLE
1/100	Residential Proposals - Revised
DATE	Nov. 19
10A, The Pallant - Havant	
DE TAIL	General Arrangement
AUTHOR	BRAYING NO
PG	19/01/P01
PETER GALLUP PARTNERSHIP	ARCHITECTS
TEL: 02396 483153	HAVANT
E-MAIL: peter@petergallup.co.uk	MOB: 07808 483562