

NOTES

1 The contents of this drawing are copyright.

2 Scaled drawings for planning purposes only.

3 Contractors must verify all dimensions and report any discrepancies before putting work in hand or making any shop drawings.

4 All flat roofs to be fitted with a man safe system.

5 Please note a domestic sprinkler system maybe required

6 Fixed shut fire safety glass windows may be required where windows are in close proximity to boundaries (subject to building regulations)


LEGEND





SITE SECTION A-A
SCALE 1:250



SITE SECTION B-B
SCALE 1:200

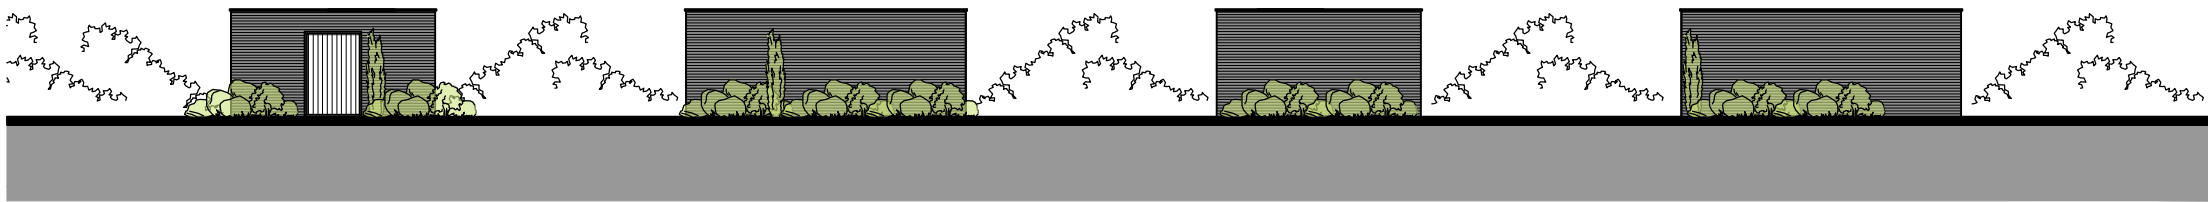

BLOCK C BIKE STORE
SCALE 1:200

 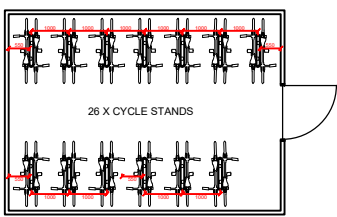

A. Proposed & existing level information added following comments.		19.08.20	WD
No.	Revision.	date	by

PROPOSED DEVELOPMENT,
BARTONS ROAD,
HAVANT,
HAMPSHIRE,
PO9 5EY

SITE SECTIONS & BIKE STORES

scale	AS SHOWN @ A1	checked	//				
date	DECEMBER 2019	drawn	WD				
9303/115		A.					

ARC Architecture Ltd.

Chapel Studios, 14 Purewell,
Christchurch, Dorset, BH23 1EP

Tel: +44 (0)1202 479919

E-mail: enquiries@andersrobertscheer.co.uk

Web: www.andersrobertscheer.co.uk

arc

ARCHITECTS