


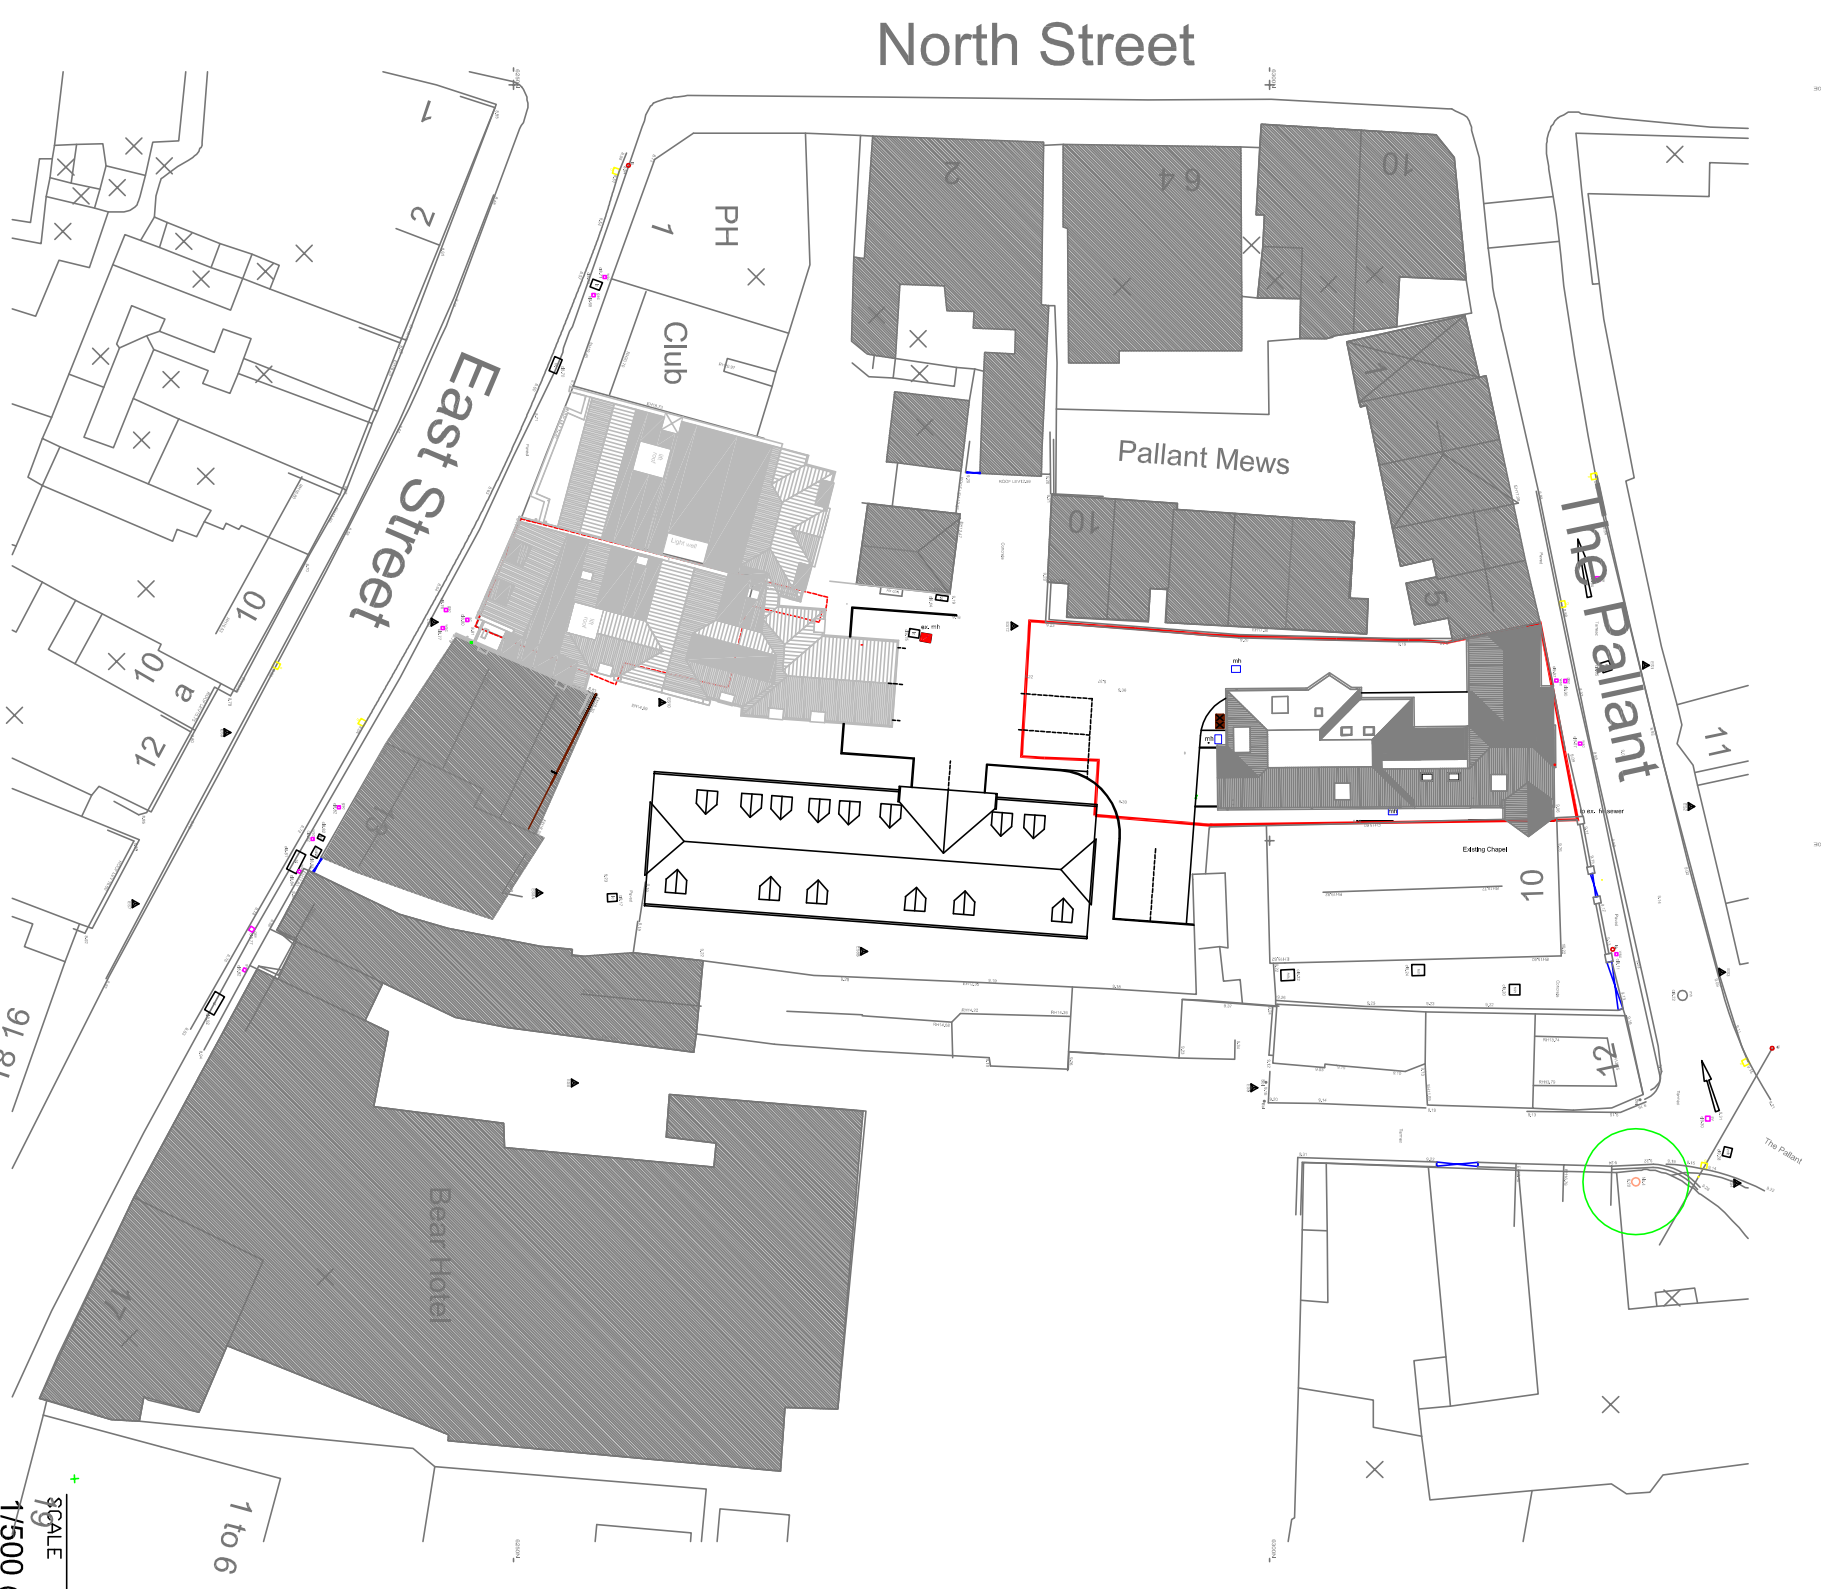


© Crown Copyright 2006. All rights reserved. Licence number 100020449

SCALE	TITLE
1/500 @ A3	Residential Proposals
DATE	
Oct. 20	10A, The Pallant - HAVANT
	DETAIL
	Block Plan
AUTHOR	DRAWING No
PG	19/01/B01

CONTRACTOR MUST CHECK ALL DIMENSIONS ON SITE ONLY. FIGURES ARE TO BE WORKED FROM THE ARCHITECT'S DRAWINGS. THE ARCHITECT'S DRAWINGS ARE TO BE USED FOR THE ARCHITECT'S DESIGN ONLY. © COPYRIGHT

A	B	C	D	E	F	G	H
J	K	L	M	N	O	P	Q
R	S	T	U	V	W	X	Y
Z							

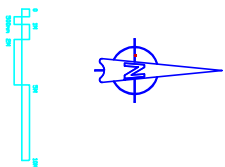

PETER GALLOWAY



A R C H I T E C T

TEL 02392 483153 HAVANT MDB. 07808 483362

E-MAIL: peter@pgparcitects.co.uk