




CAD

Critchley Architecture And Design Ltd.
Contact: 02392 474 919 | info@caad.online

The Old Brewery, 15E South Street, Havant, PO9 1BU

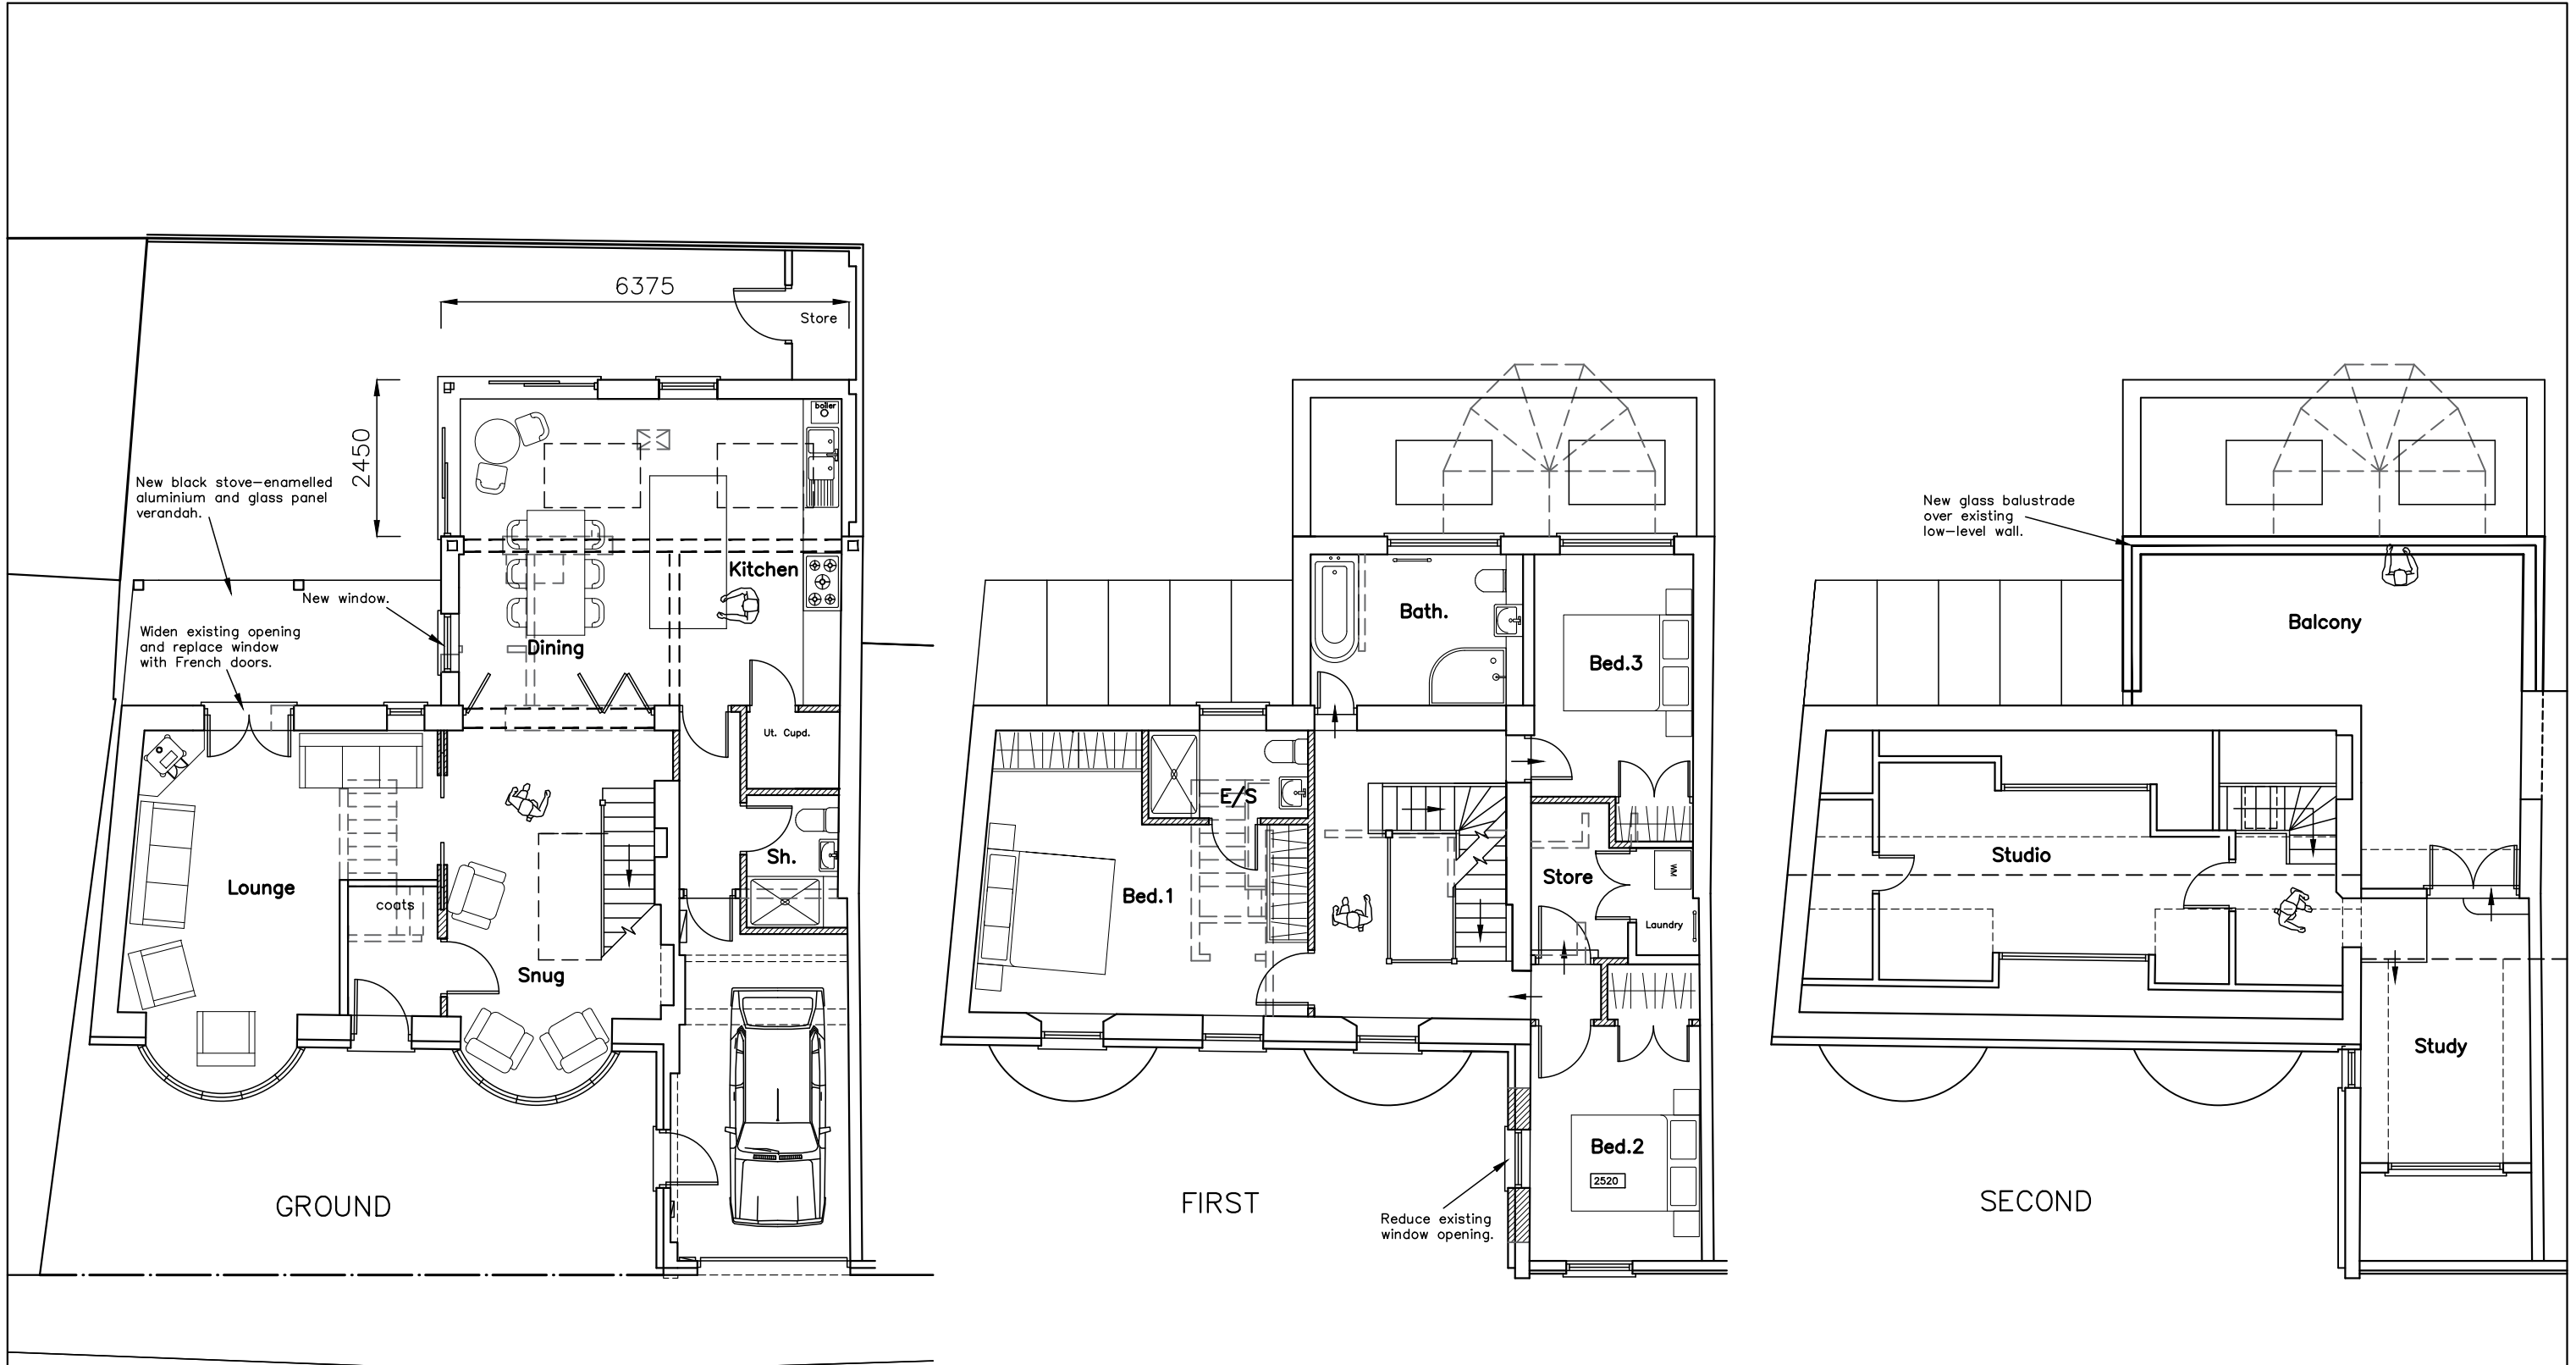

PROPOSED PLANS

Revisions

- a) Client revisions/01.07.20/JHL
- b) Client revisions/08.07.20/JHL
- c) Client revisions/14.07.20/JHL
- d) Client revisions and annotation/20.07.20/JHL
- e) Client revisions/08.10.20/CAL

22 King Street,
Emsworth,
PO10 7AZ

Scale A1=1:50, A3=1:100
Drawn SAR/JHL
Date 15/06/20

20024-411^E

10m

20m

30m

40m