




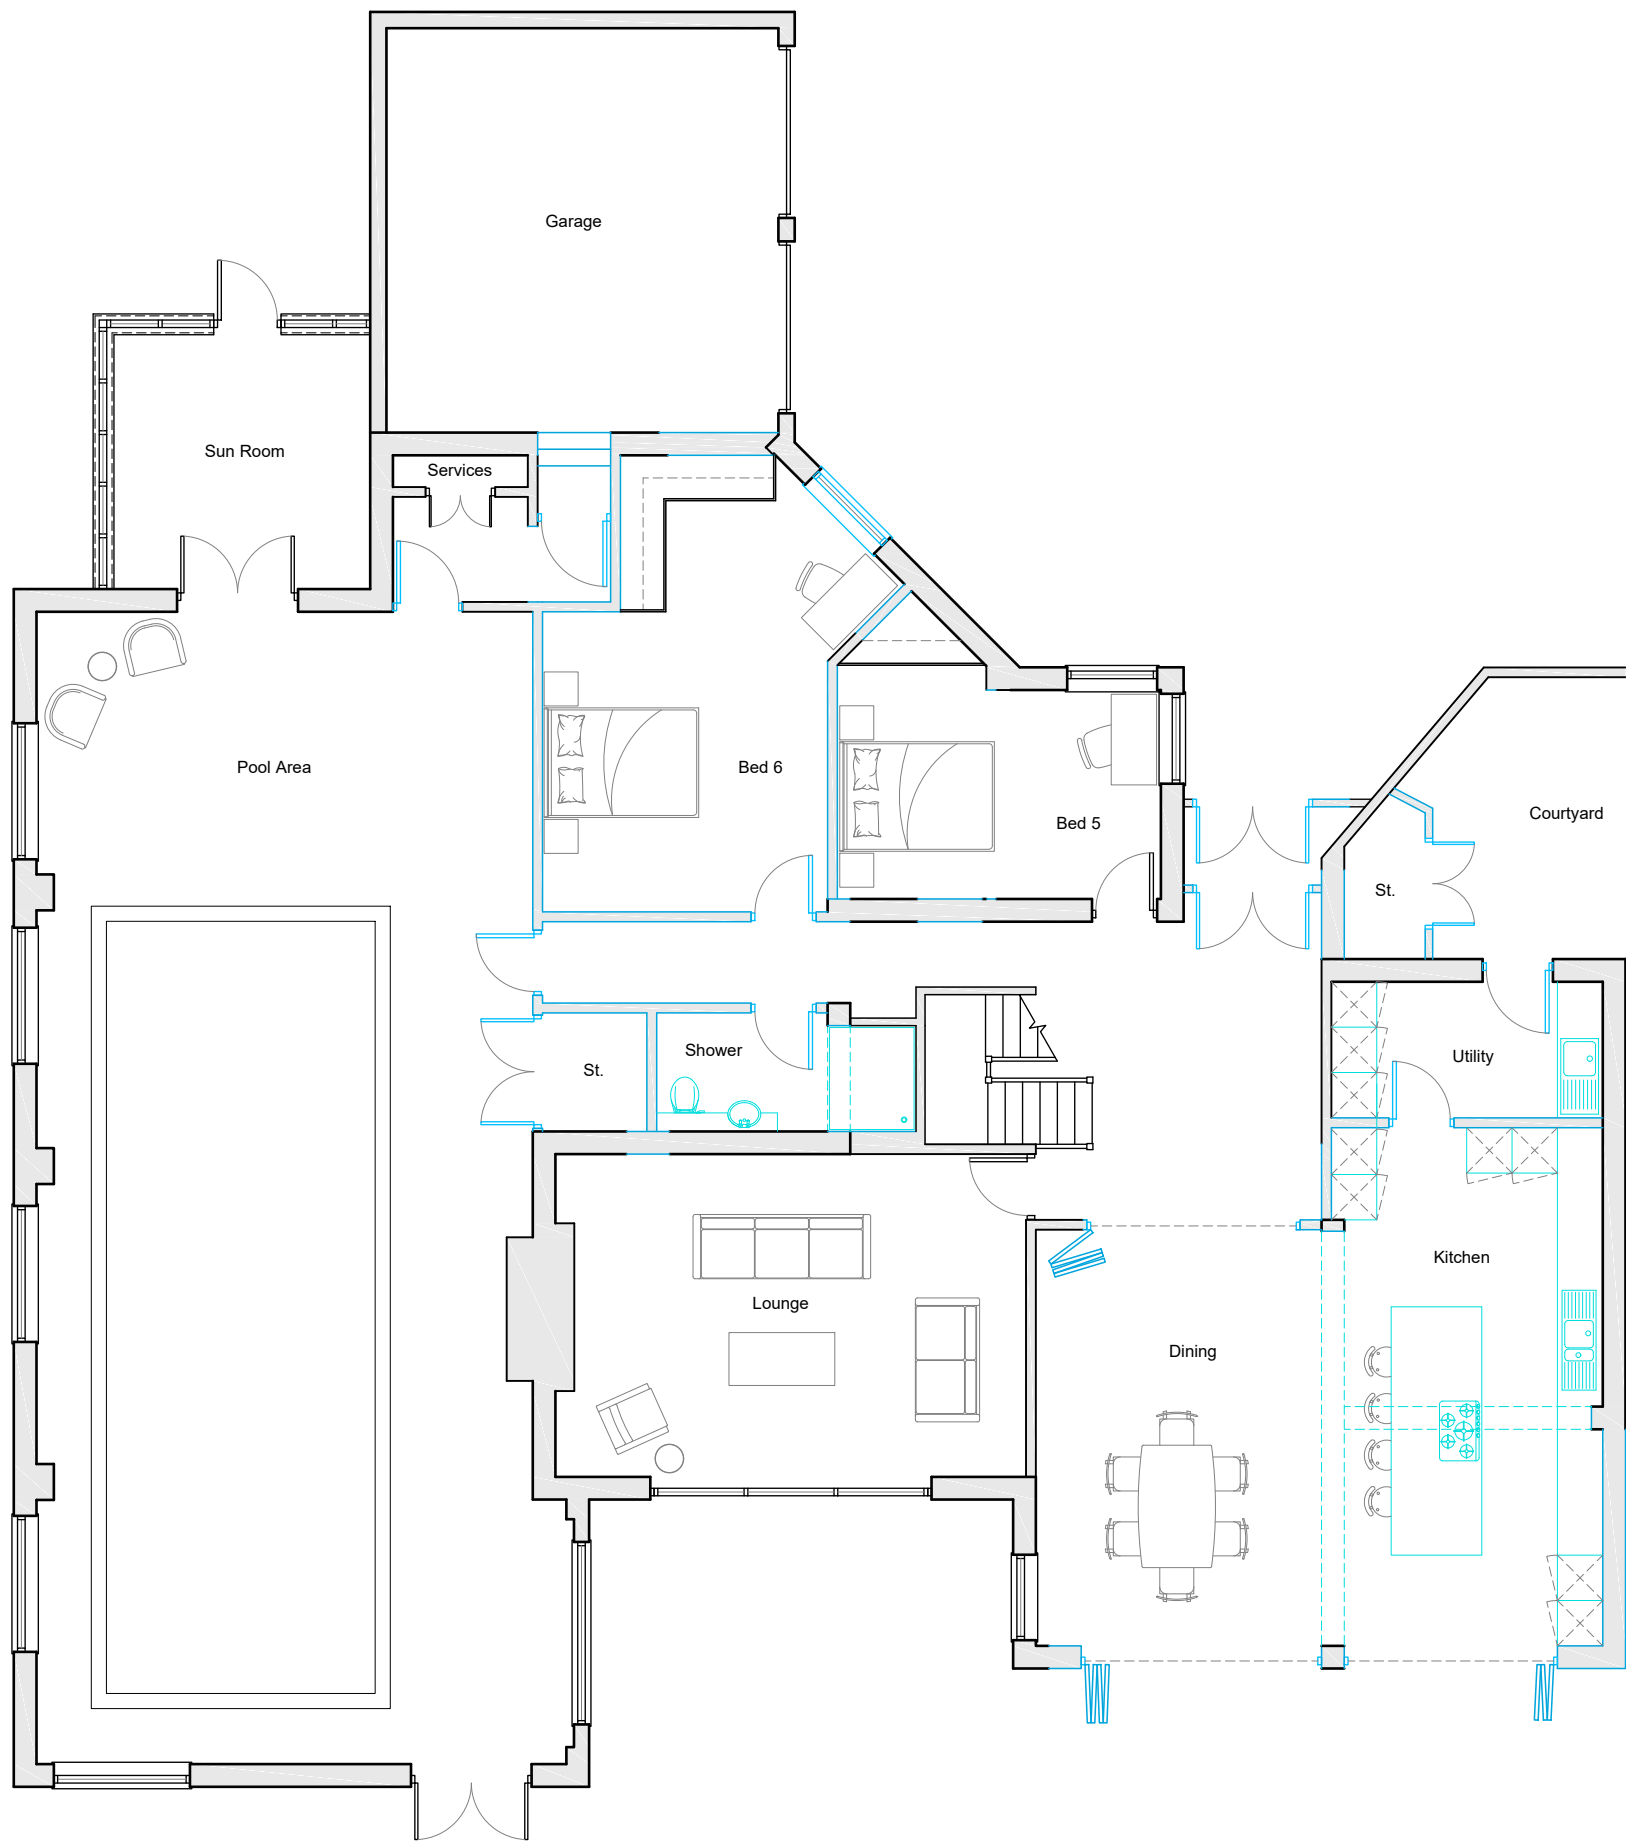


Proposed Ground - 1:100

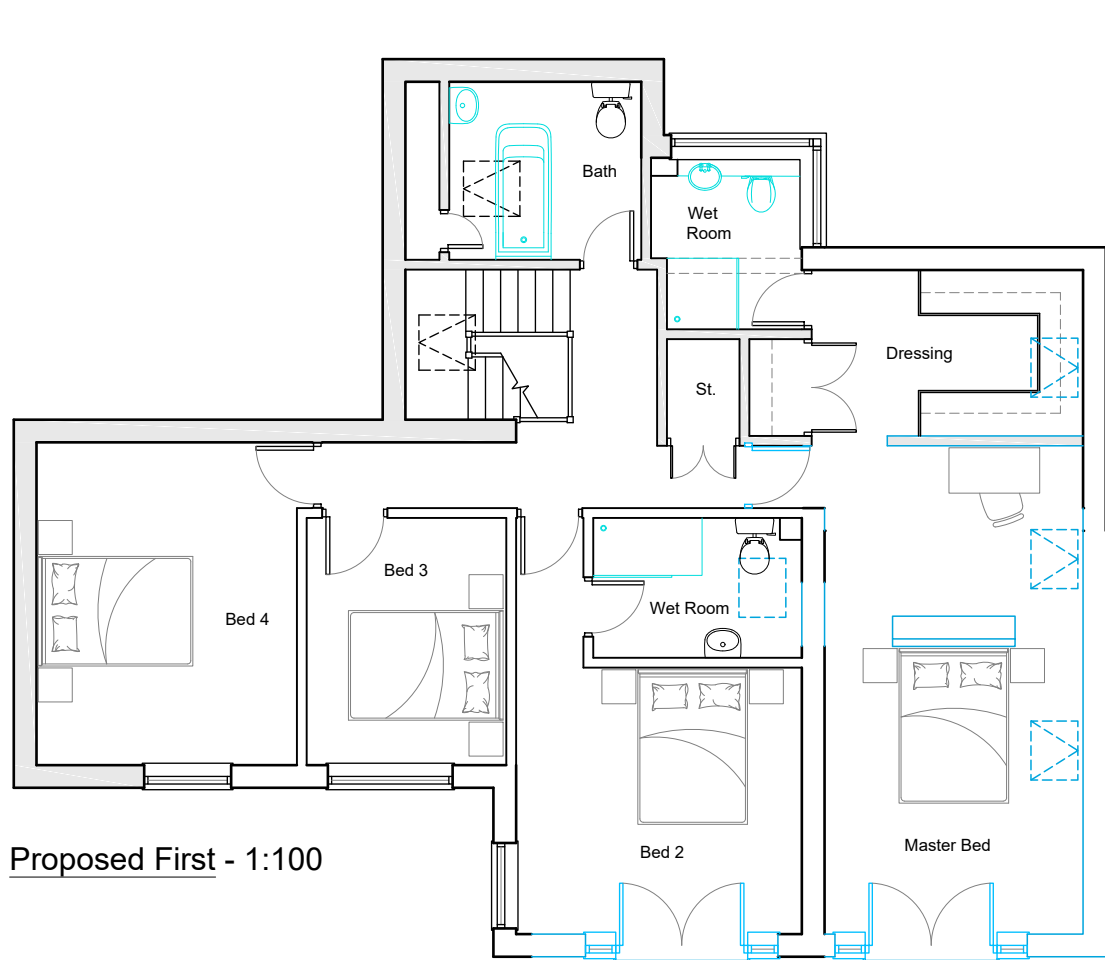

Proposed First - 1:100

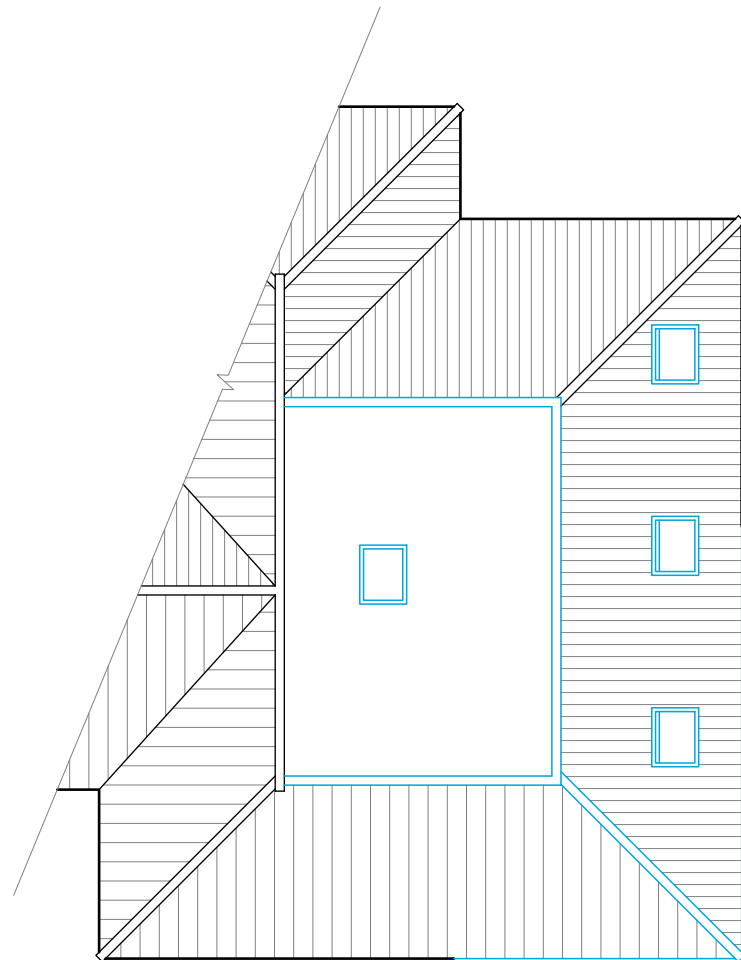

Proposed Roof Plan - 1:100

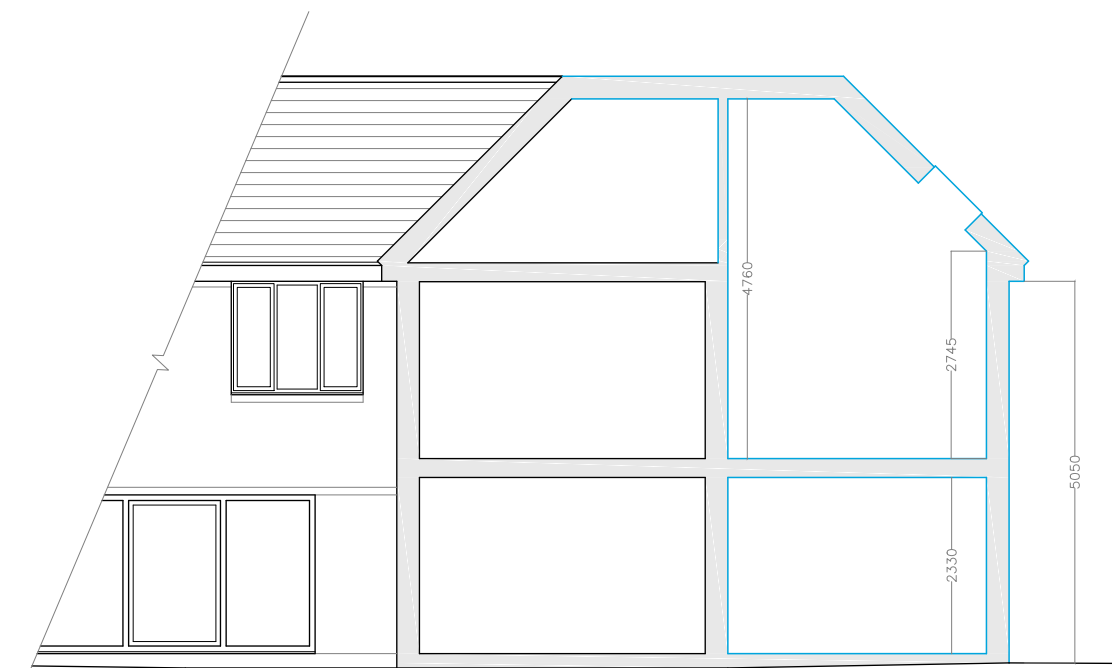


Proposed Rear Section - 1:100




Proposed Front Elevation - 1:100



Proposed Rear Elevation - 1:100

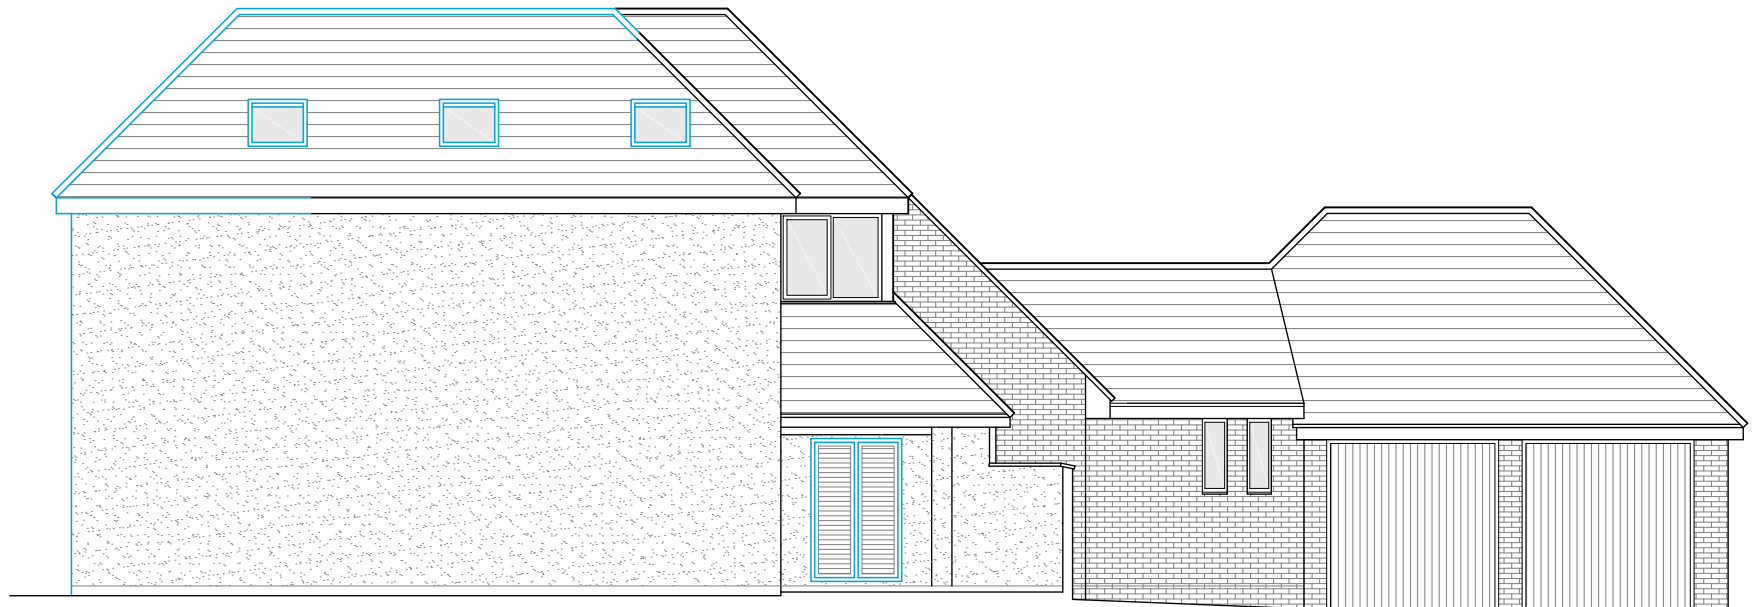

Proposed Side Elevation - 1:100

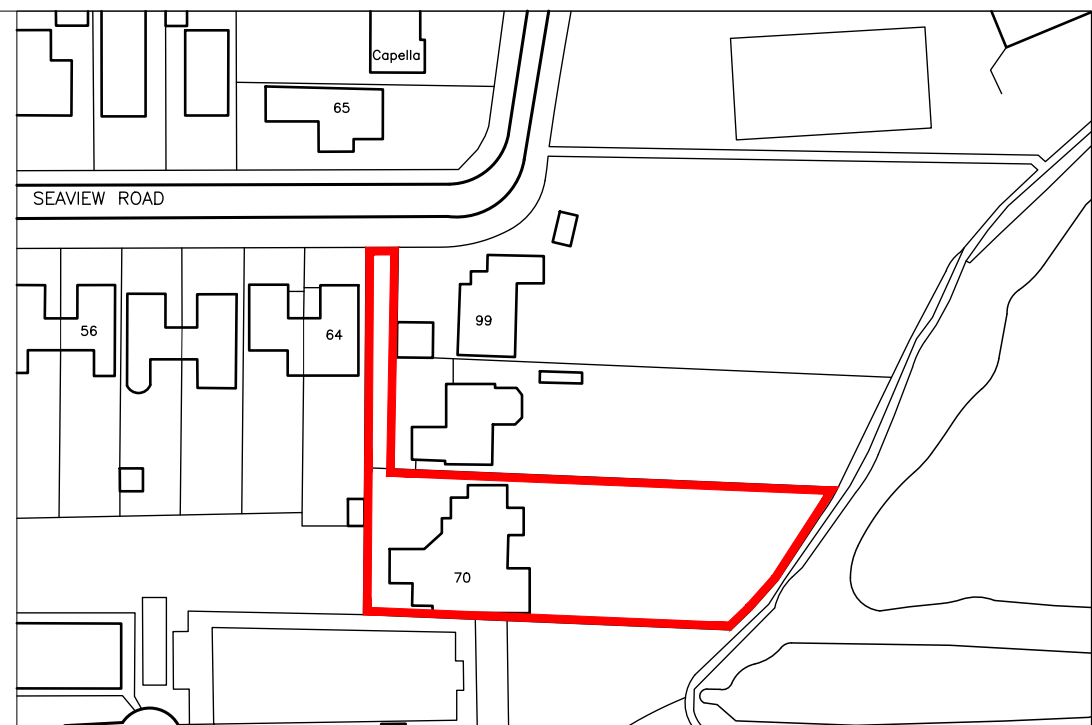

0m 10m 20m 30m 40m 50m
K.A.D. Licensed O.S. No. 100047482

Location Plan - 1:1250

0m 1m 2m 3m 4m 5m 6m 7m 8m 9m 10m

Rev	Revision	By	Date

KNIGHT
AD
ARCHITECTURAL
DESIGN

K.A.D. Ltd
First Floor Unit 7
The Quarterdeck
Port Solent
PO6 4TP
M: 07801 346479
T: 01489 660194
E: ian@k-a-d.co.uk
W: www.k-a-d.co.uk

Client
**DAVE PERCIVAL &
LOUISE HUNTER**

Project
70 SEAVIEW, HAYLING ISLAND

Drawing
PROPOSED PLANS

Scale	Date
1:100@A2	AUG 2020

Project no	Sequential	Bldg/Floor	Detail	Rev
KAD	01	A	PRO	D