

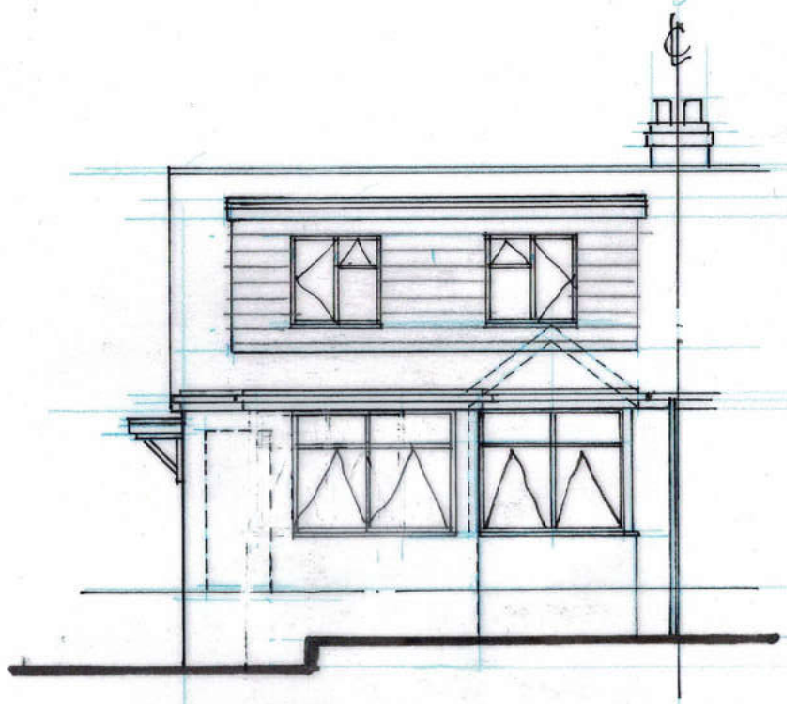



FRONT

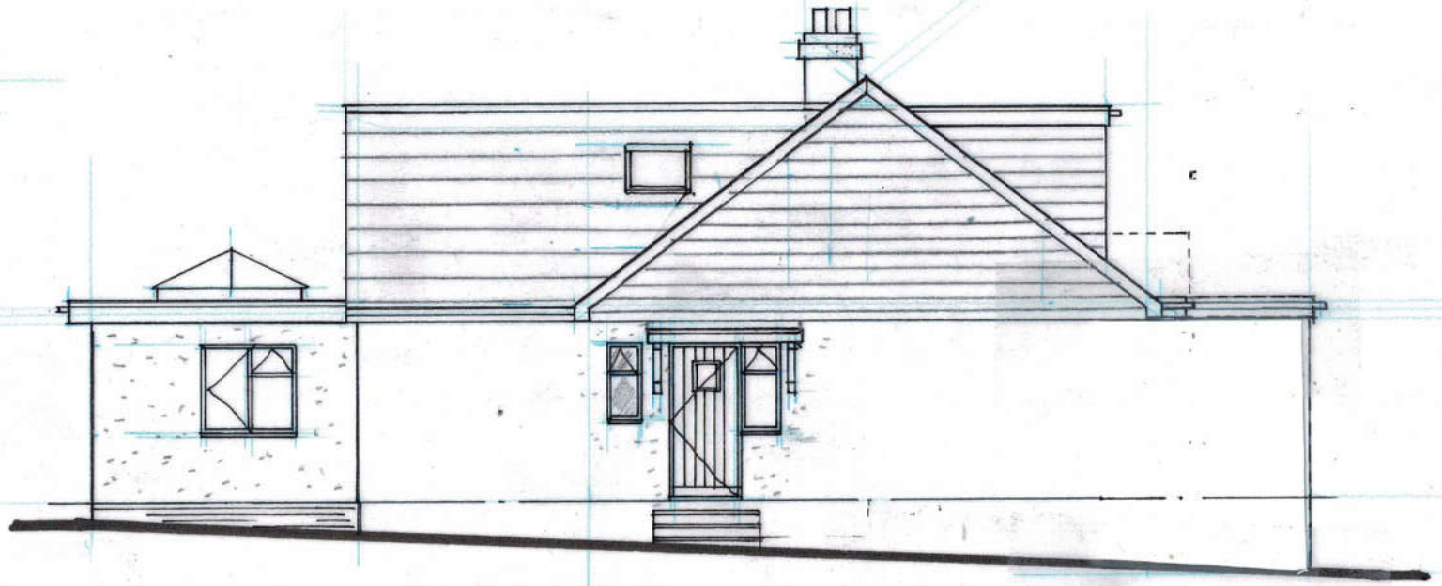

SIDE

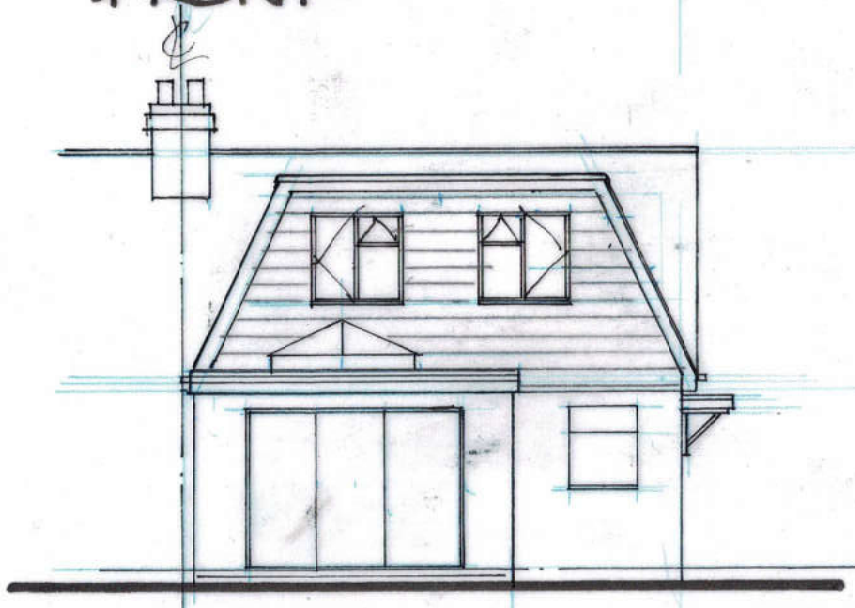

REAR

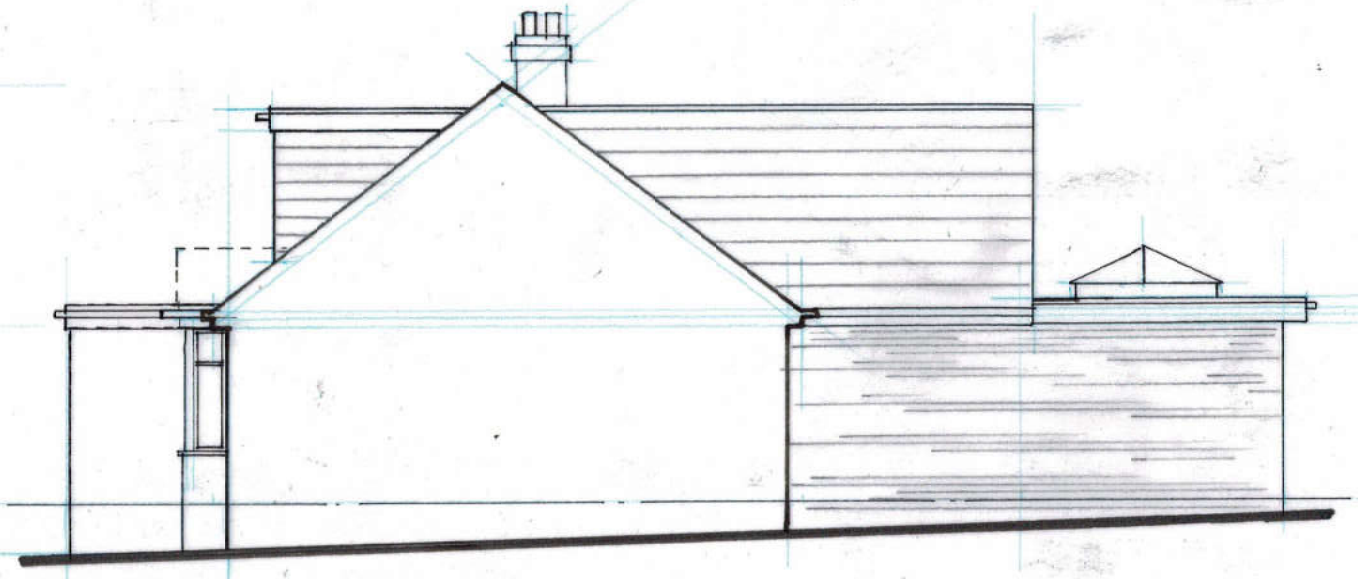

SIDE

A	Sept'20	Revisions to Side Elevation	KT

DEREK TREAGUS ASSOCIATES
ARCHITECTURAL SERVICES
No3-The Townhouse,20 Nelson Road,Southsea,
Hampshire PO5 2AS
Tel: 07956 624094
Email: derek.treagus@gmail.com

Project	REAR EXTENSION AND LOFT CONVERSION AT 53 FROGMORE LANE, WATERLOOVILLE, HAMPSHIRE.
Client	Mr & Mrs A McCloud
Subject	Planning Drawing Proposed Elevations

Date: July 2020	Scale: 1:100 @ A3
Rev: A	Drg. No. **20/913/03**

- **Copyright reserved.**
- **All dimensions are to be site confirmed and should not be scaled unless for Planning purposes.**
- **Verify all queries with the office.**