


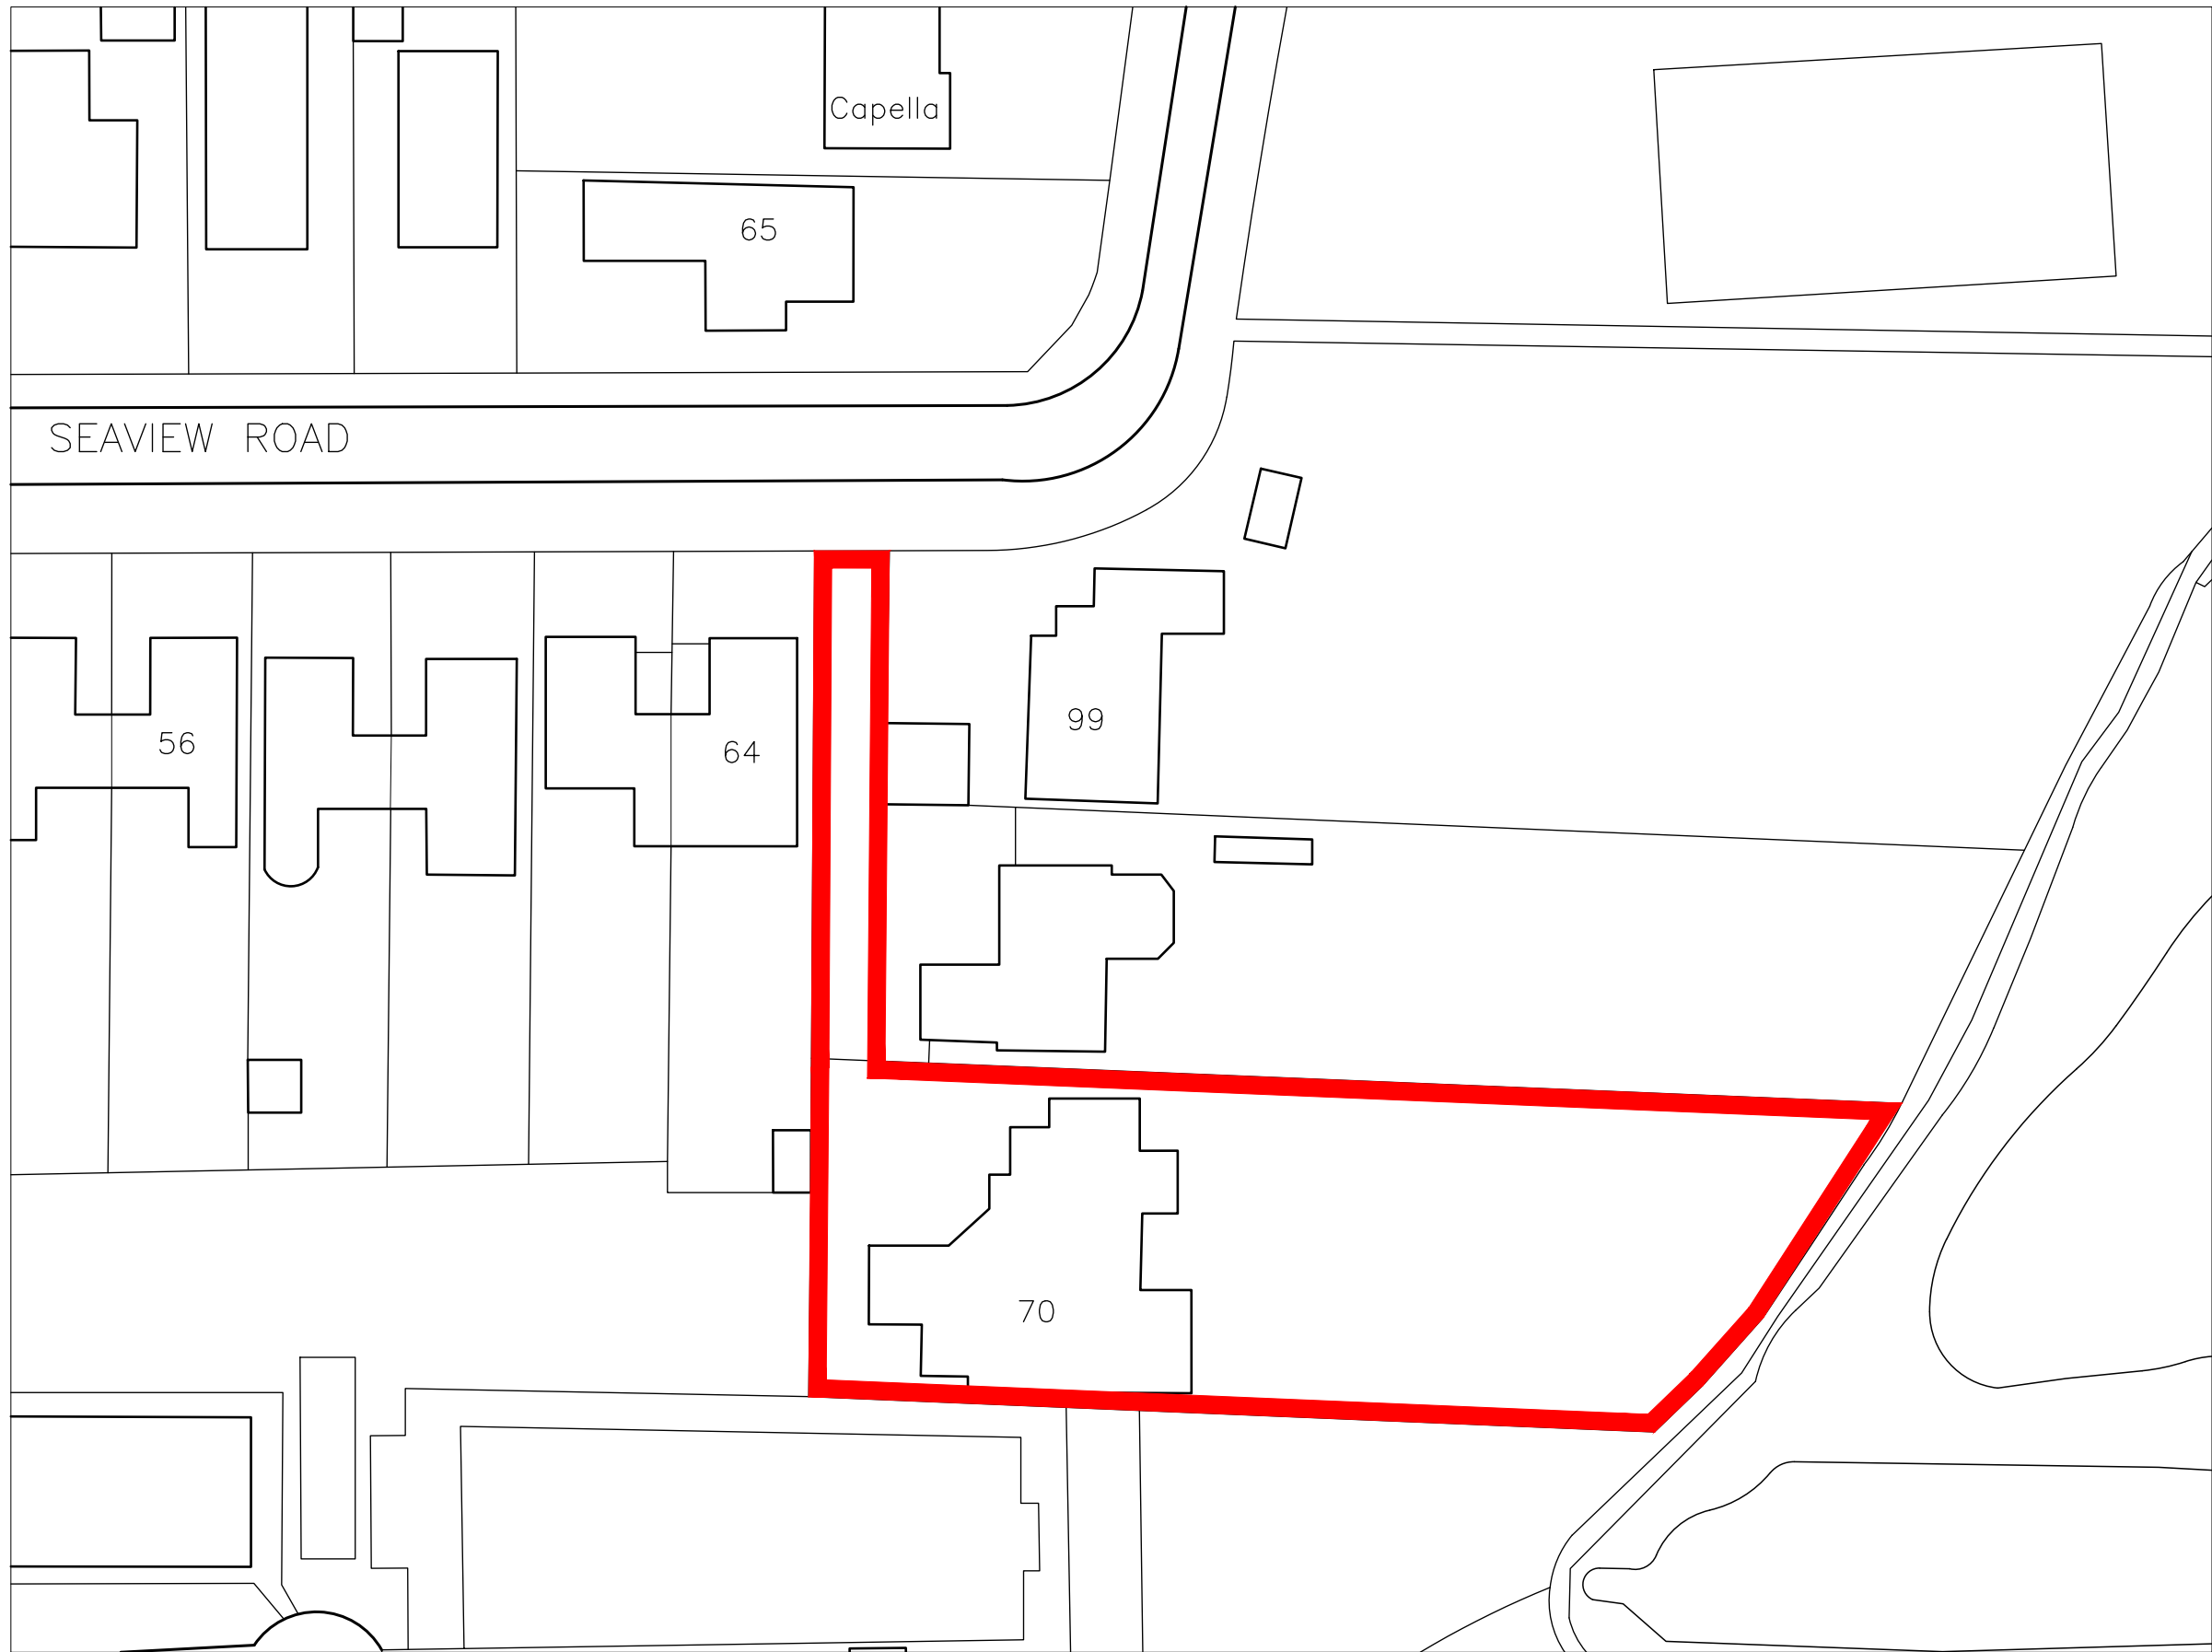

K.A.D. Licensed O.S. No. 100047482

Rev	Revision	By	Date	

K
A
D

NIGHT
ARCHITECTURAL
DESIGN

K.A.D. Ltd.
First Floor Unit 7
The Quarterdeck
Port Solent
PO6 4TP

M: 07801 346479
T: 01489 980194
E: ten@k-a-d.co.uk
W: www.k-a-d.co.uk

Client	DAVE PERCIVAL & LOUISE HUNTER
--------	----------------------------------

Project	70 SEAVIEW, HALLING ISLAND
---------	----------------------------

Drawing	BLOCK PLAN
---------	------------

Scale	1:500@A3	Date	AUG 2020		
Project no.	Sequential	Bldg/Floor	Detail	Rev	
KAD	01	A	HMLR	.	