South

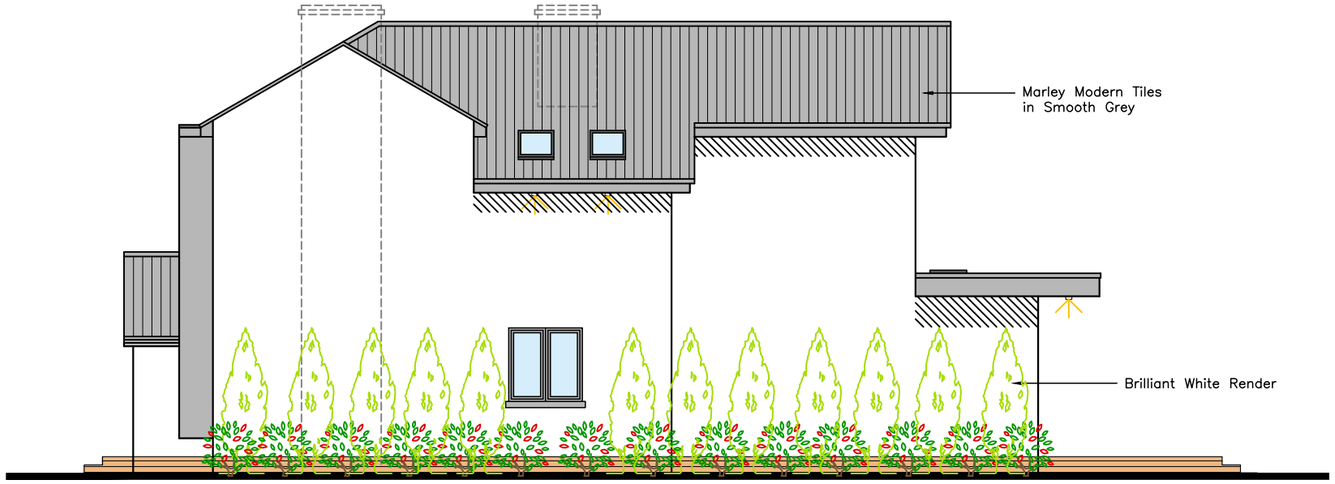

East

LANDSCAPING AS PER APP/19/00839

4m 2 border of ground cover and climbers
1 No. Hydrangea petiolaris
20 No. Osteospermum jacumdum
planted at 5/m2

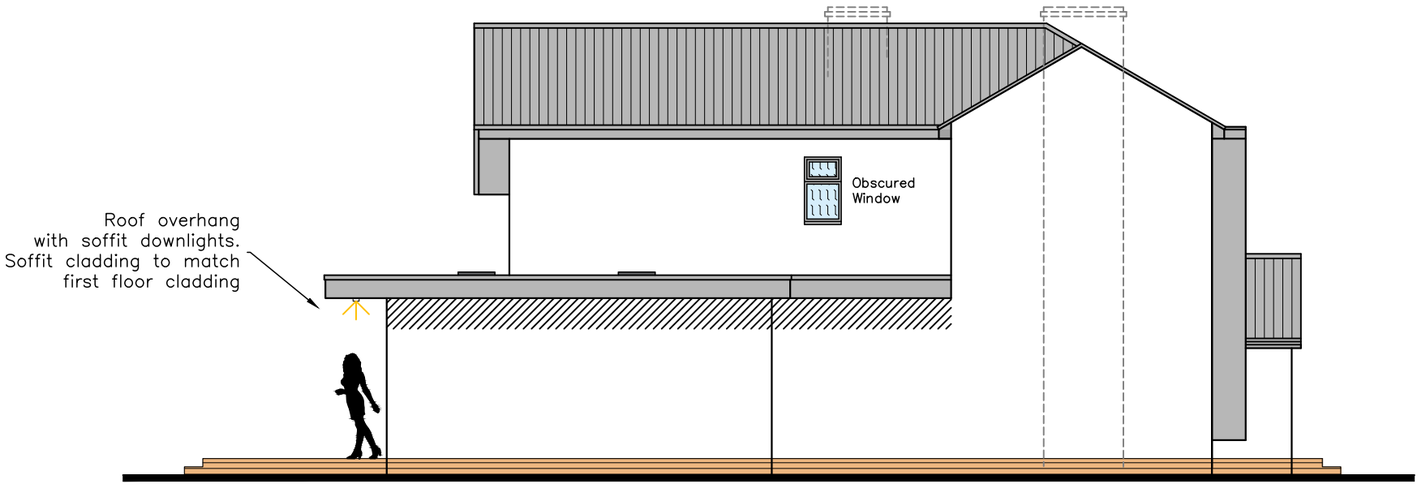

West

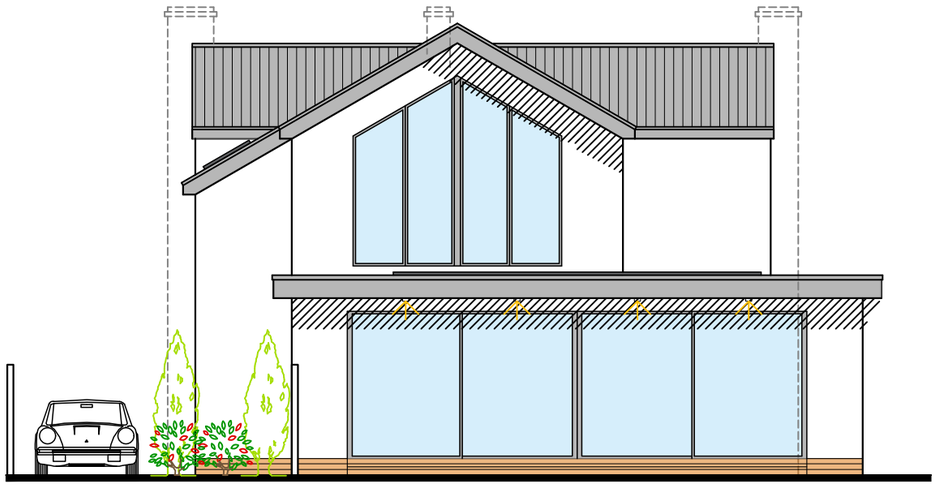

North

CAAD
Critchley Architecture And Design Ltd.
Contact: 02392 474 919 | info@caad.online
The Old Brewery,15E South Street, Havant, PO9 1BU

Proposed Elevations

Revisions

a) Client Revisions/08.09.2020/SAR
b) Materials/10.09.2020/SAR
c) Planning Revisions/02.10.2020/SAR
d)

50 Silvester Road,
Waterlooville,
PO8 8TL

Scale A1=1:50, A3=1:100
Drawn SAR
Date 03/09/2020

20059–501C

10m 20m 30m 40m