
APP/19/00726
APPROVED

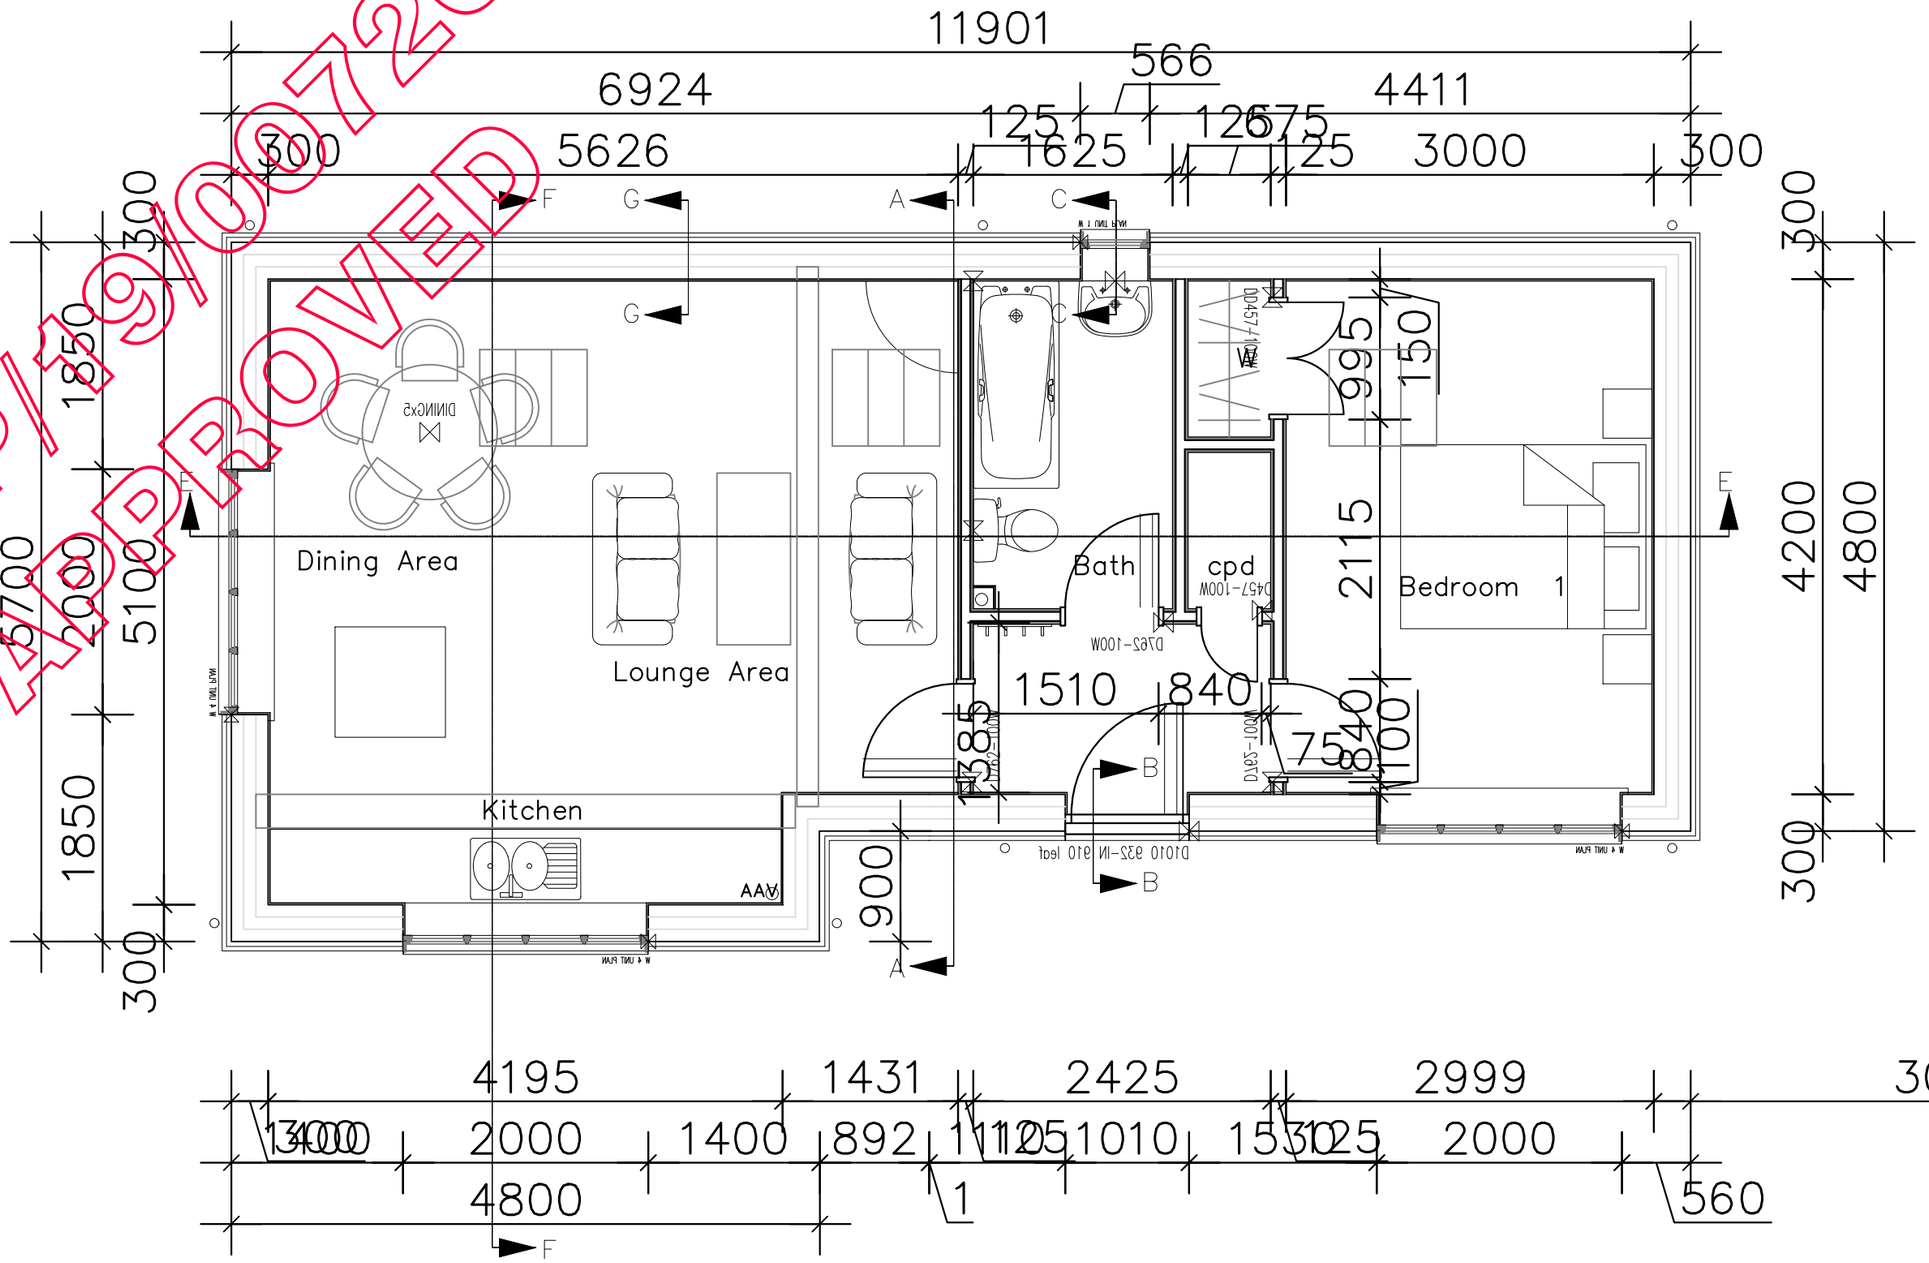

CAAD
Critchley Architecture And Design Ltd.
Contact: 02392 474 919 | info@caad.online
The Old Brewery,15E South Street, Havant, PO9 1BU

N

Approved Proposed Plan

Revisions
a) Note/Date/Initial
b)
c)
d)

Land Rear,
31 North Crescent,
(Norman Road)
Hayling Island,
PO11 9LR

Scale A1=1:25, A3=1:50
Drawn AD&M
Date March 2017

20025–201⁰

5m 10m 15m 20m