


PLANS

NEIGHBOUR CONSULTATION CROSS SECTION.

17 EARNLEY ROAD

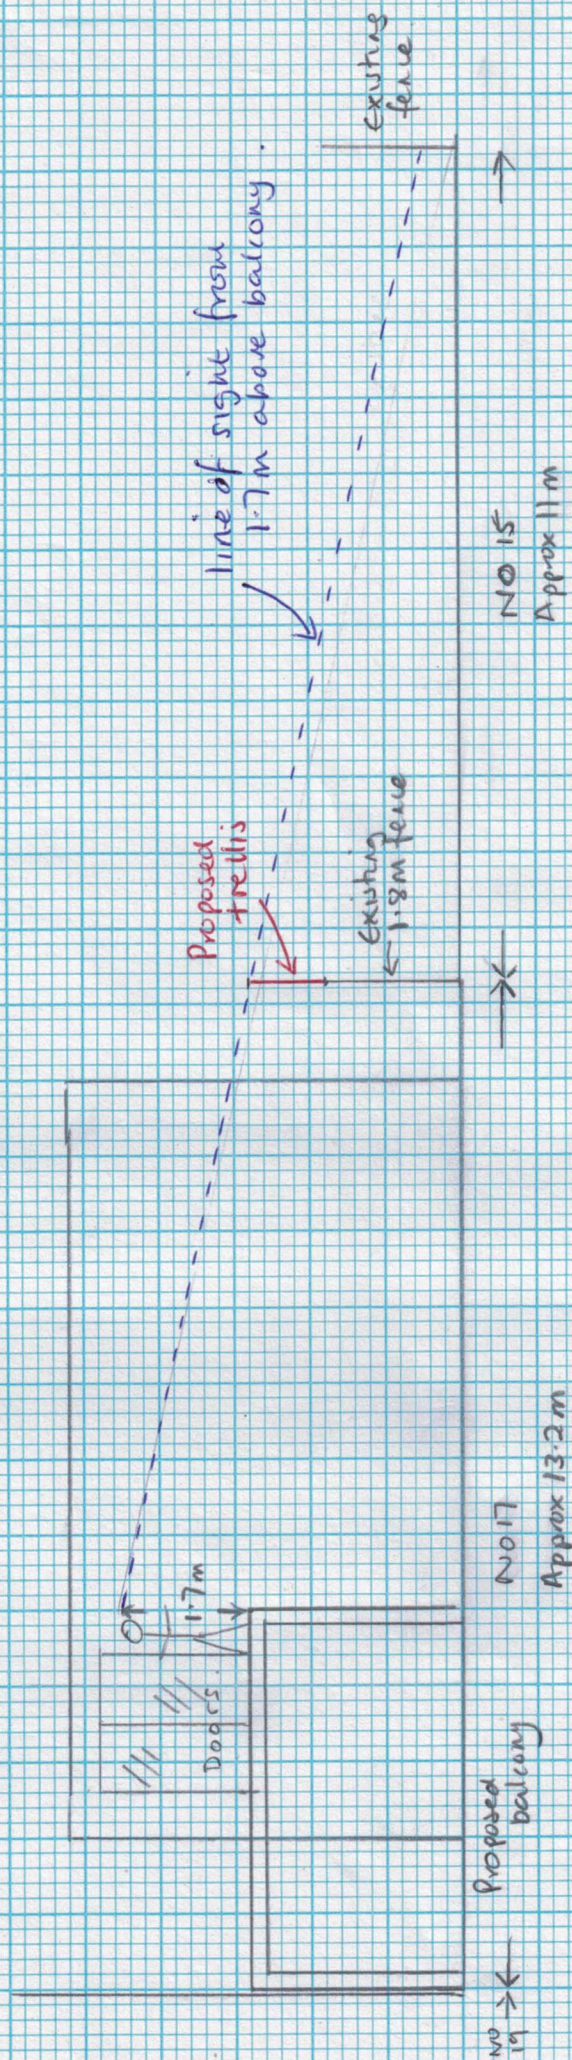

Scale 1m