

HAVANT BOROUGH COUNCIL
15 SEP 2020
RECEIVED

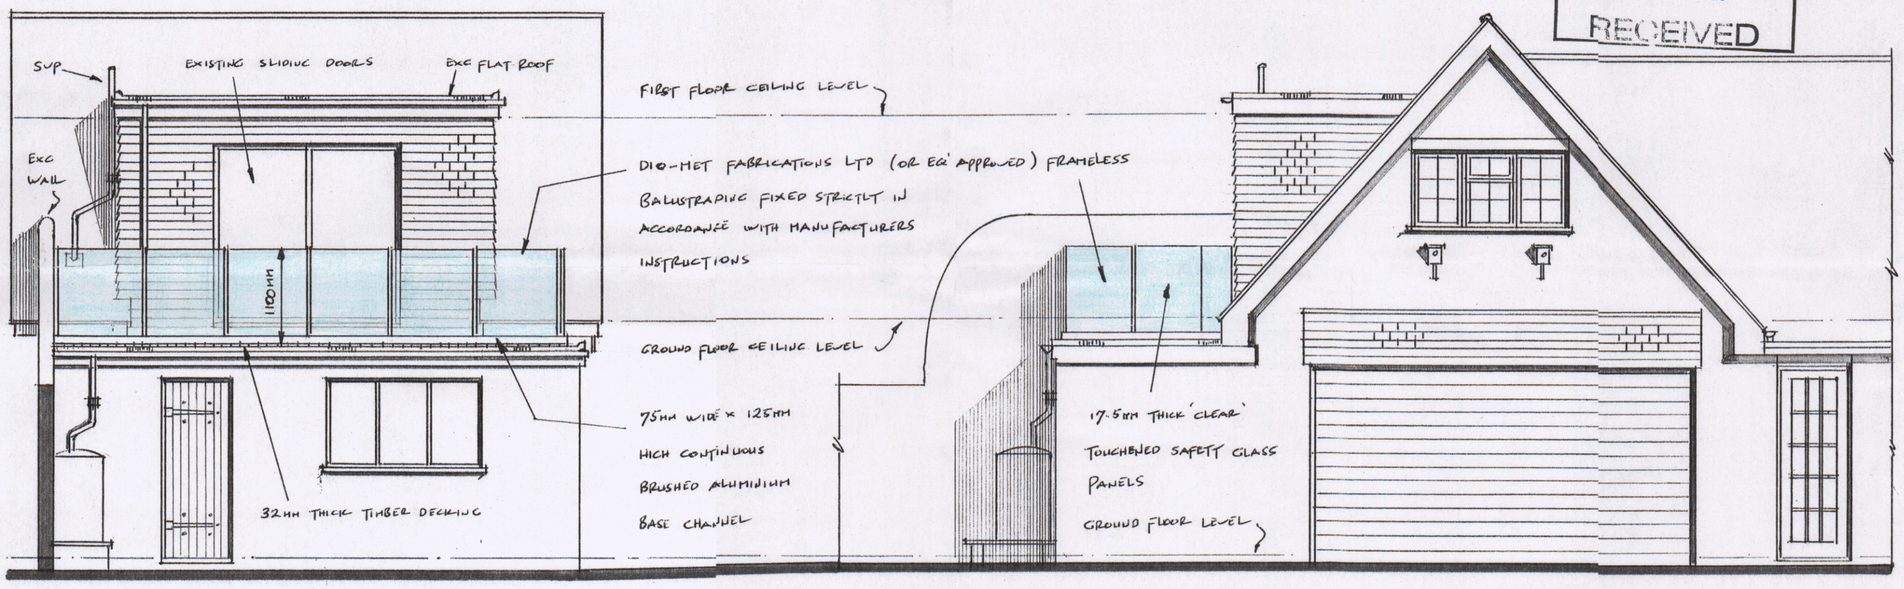

REAR (SOUTH) ELEVATION • PART SIDE (EAST) ELEVATION • SCALE • 1:50@A1

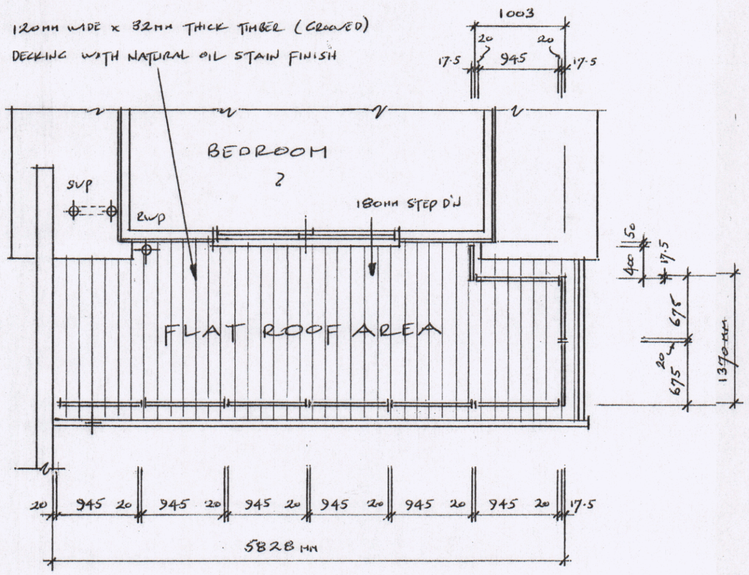

ROOF PLAN • SCALE • 1:50@A1

PROPOSED FRAMELESS BALUSTRADING AT IVY HOUSE • Nº 11 KING STREET • EMSWORTH HANTS • PO10 7AX FOR MR & MRS • N SYLVESTER • ESQ

ISSUE	DATE	COMMENTS
1	14/9/20	ISSUED FOR PLANNING APPROVAL PURPOSES

DRAWING Nº KS/PP/100/1