


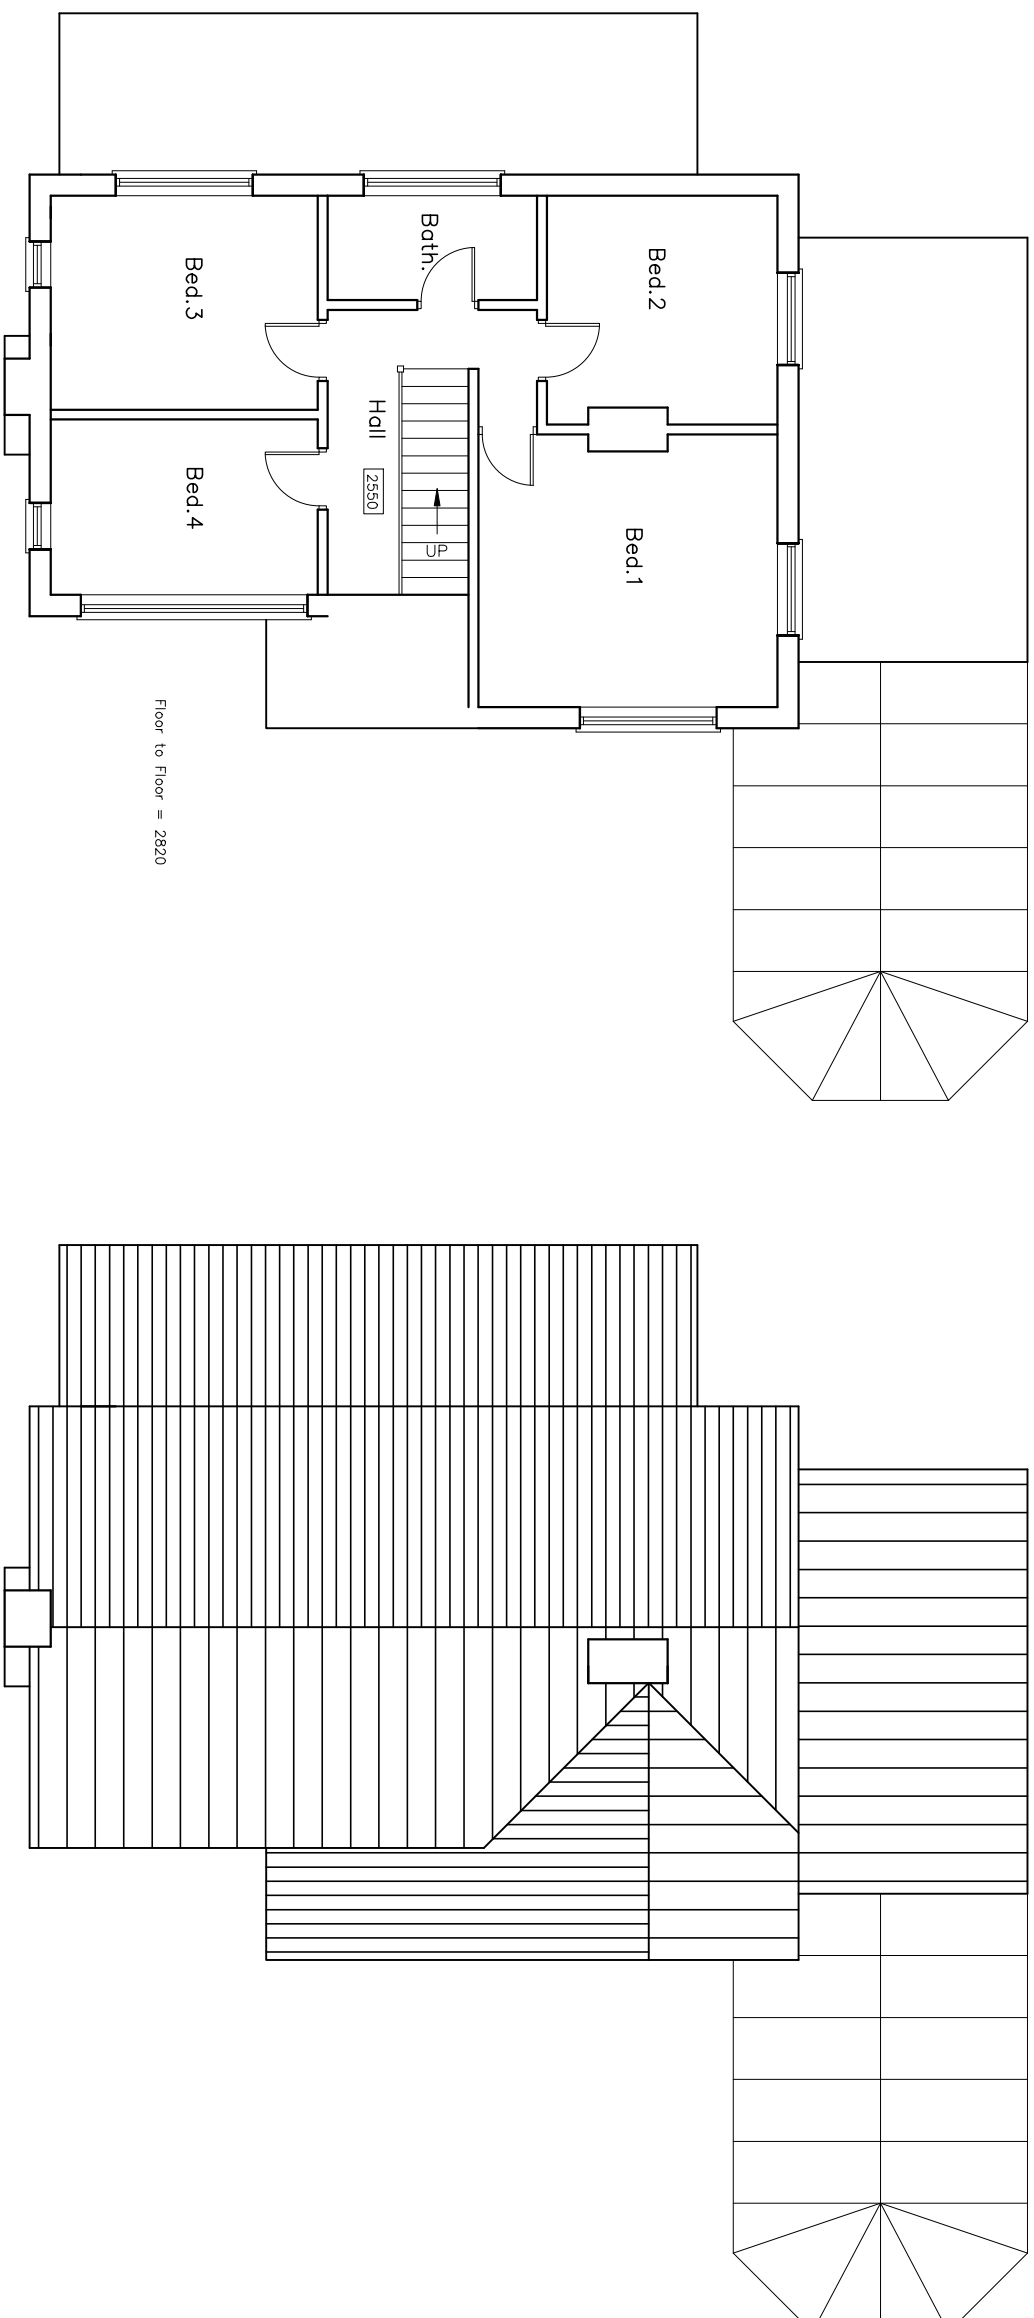

First Floor

Roof

Floor to Floor = 2820

FIRST FLOOR SURVEY PLAN

Revisions

- a) Note/Date/Initial
b)
c)
d)

CAD

Critchley Architecture And Design Ltd.

Contact: 02392 474 919 | info@caad.online

The Old Brewery, 15E South Street, Havant, PO9 1BU



10m

20m

30m

40m

140 London Road
Waterloo
PO7 5ST

Scale A1=1:50, A3=1:100
 Drawn JHL
 Date 25/09/2020

20076-2020