




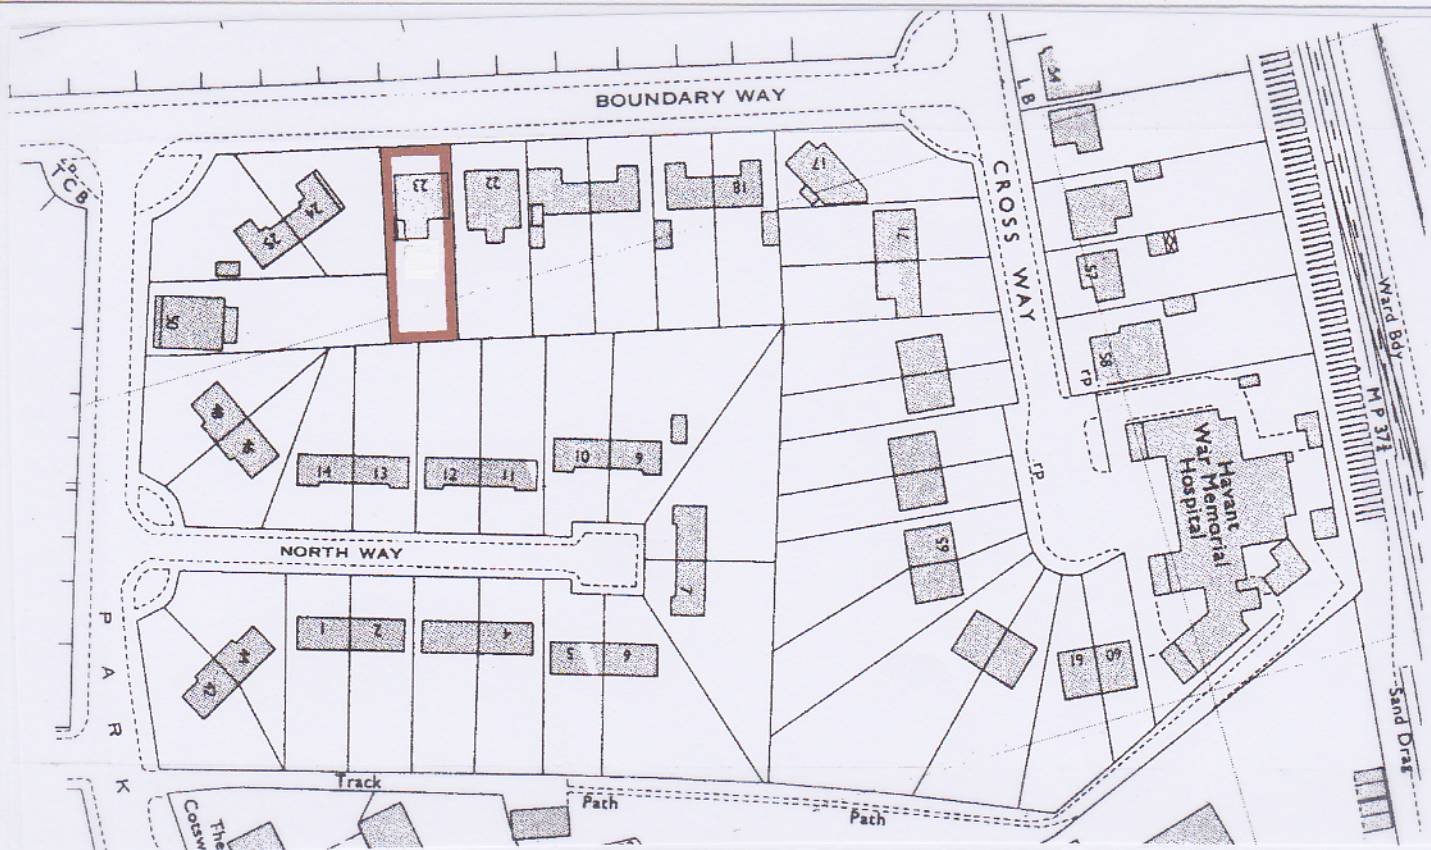


LOCATION PLAN 1:1250

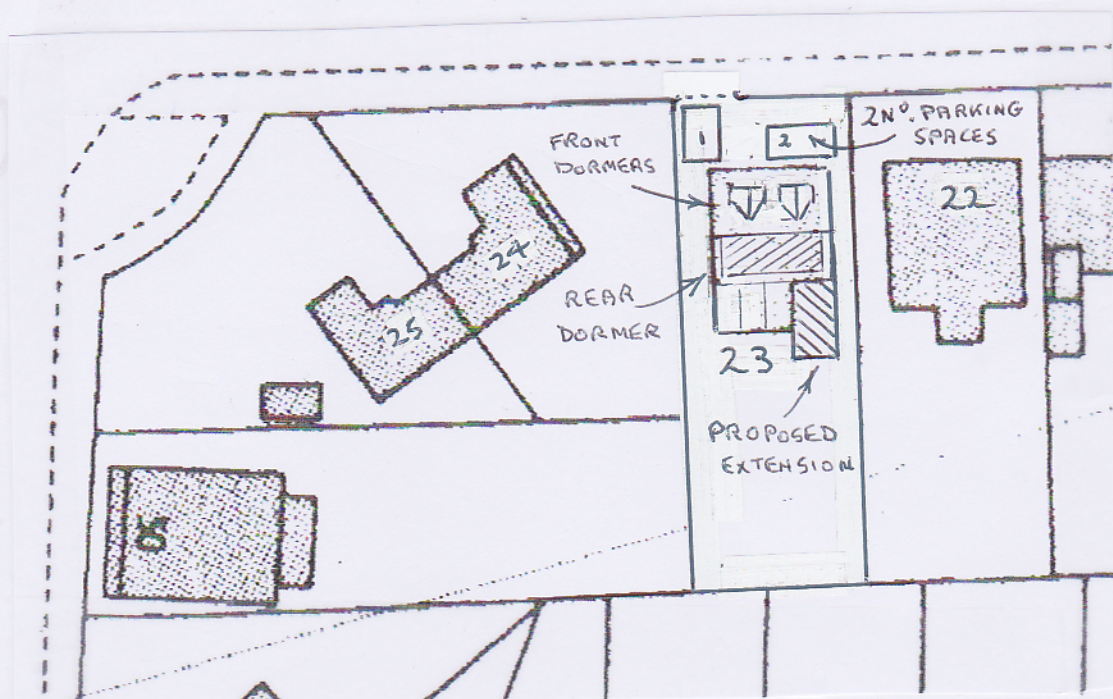

SITE PLAN 1:500

Ordnance Survey Paper Map Copying Licence No. 100047501
Roger Clark (Architectural Services)

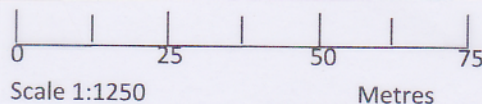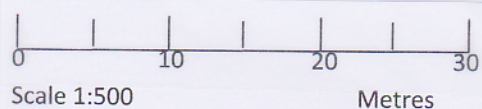

ROGER CLARK (ARCHITECTURAL SERVICES)
Tel: 023 9237 3841

PLAN No: 24490 / 7

Site & Location Plans 1:500 1:1250 @A4
Drawing: Scale:

PROPOSED ALTERATIONS

23 BOUNDARY WAY

HAVANT