


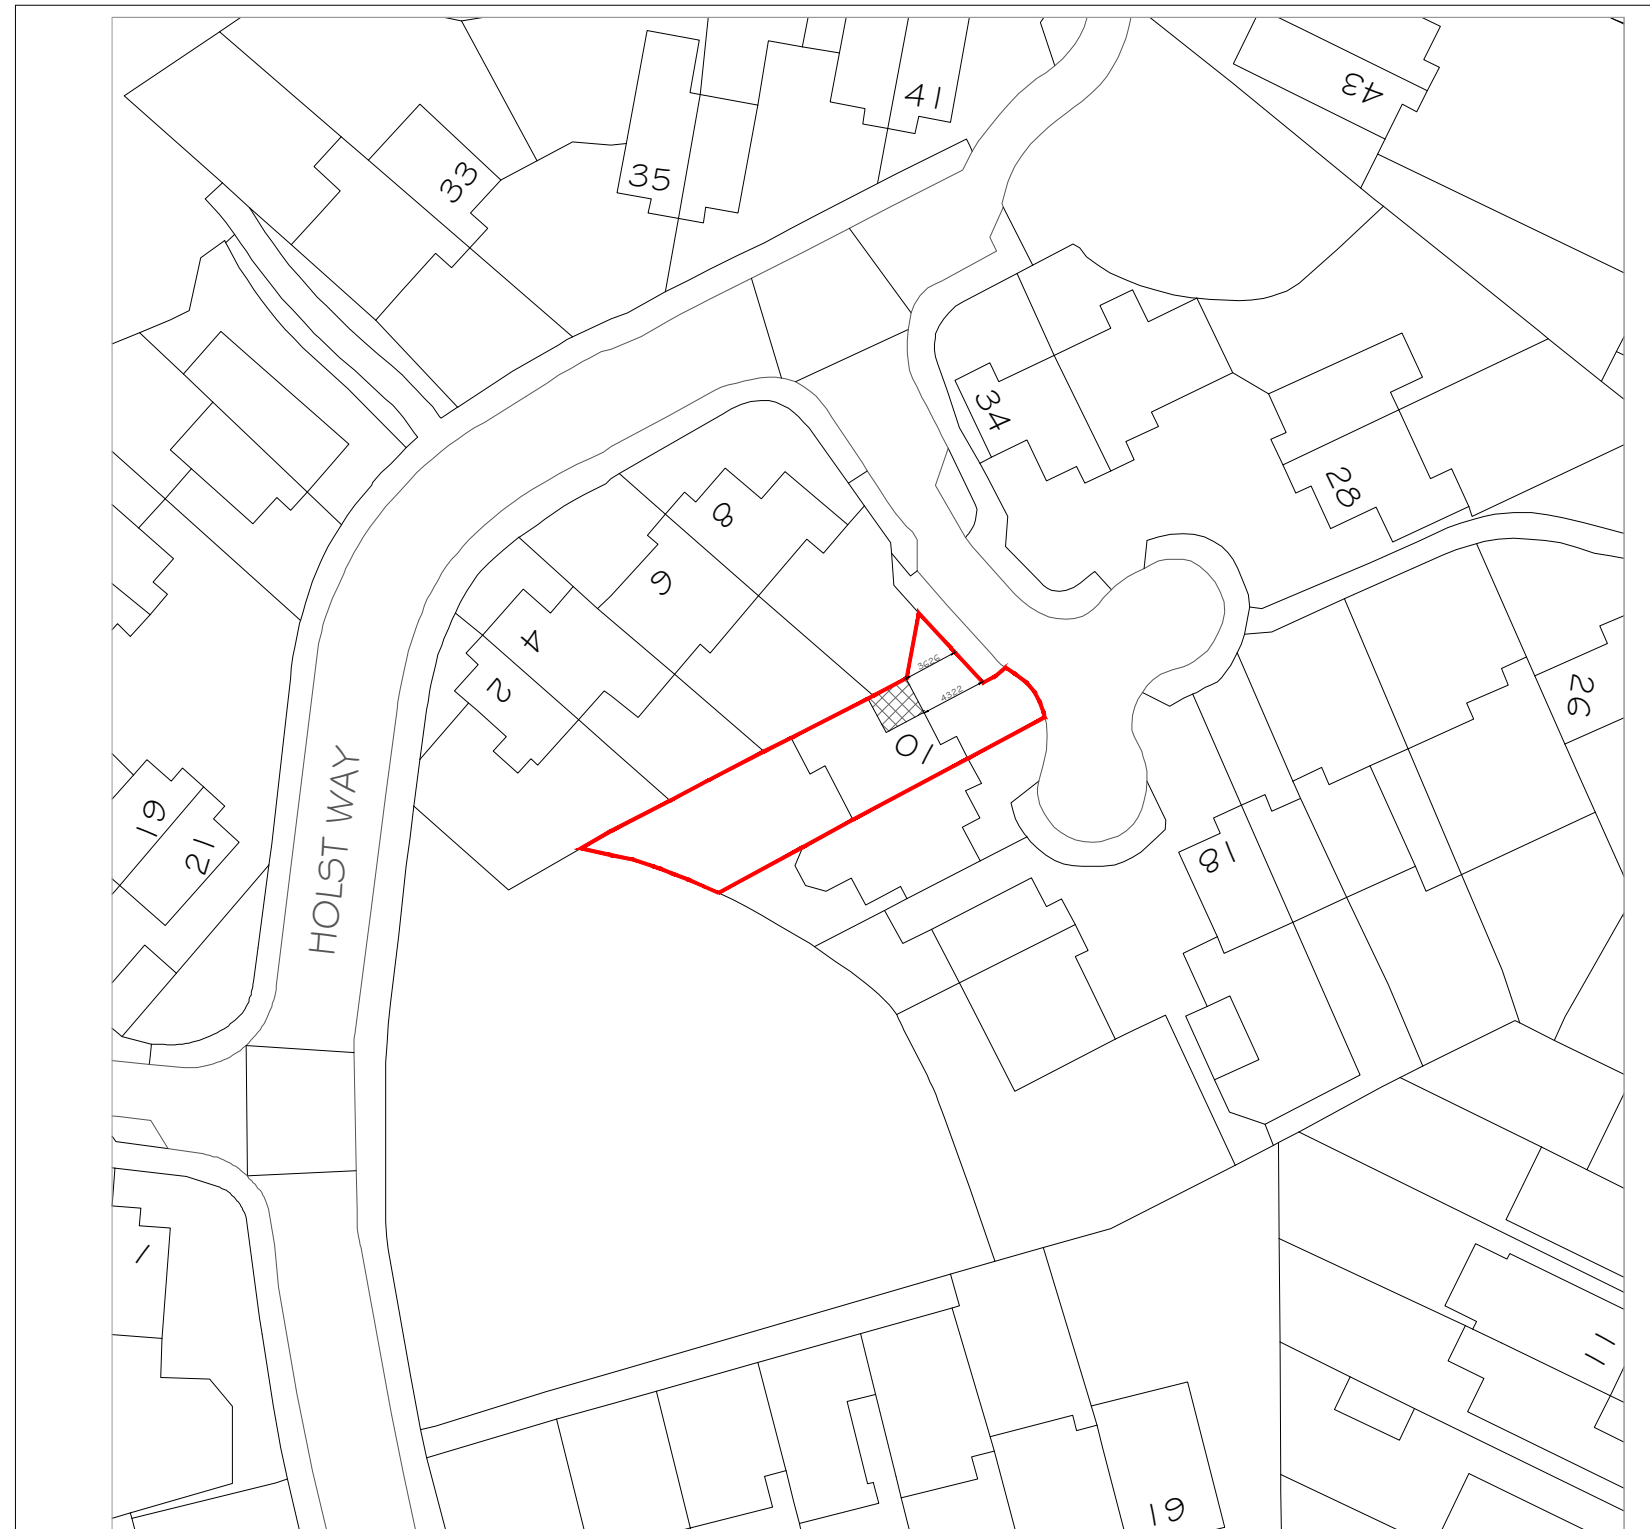

REV.	DATE	REVISIONS:	NOTES:	CLIENT:	Williams	PROJECT:	10 Holst Way Waterloooville
				SCALE:	1:1250/500 (A3 ORIGINAL)	DRAWING:	Site & Location Plan
				DRAWN:	MJH	CHECKED:	
				DATE:	Sept 2020	DATE:	BD.198 P01
© COPYRIGHT EXISTS ON THE DESIGNS AND INFORMATION SHOWN ON THIS DRAWING. DO NOT SCALE FROM THIS DRAWING EXCEPT FOR PLANNING PURPOSES THE CONTRACTOR MUST VERIFY ALL DIMENSIONS ON SITE BEFORE MAKING SHOP DRAWINGS OR COMMENCING WORK OF ANY KIND.							



Tel: 07391898537 E-mail: blockdesignltd@gmail.com