


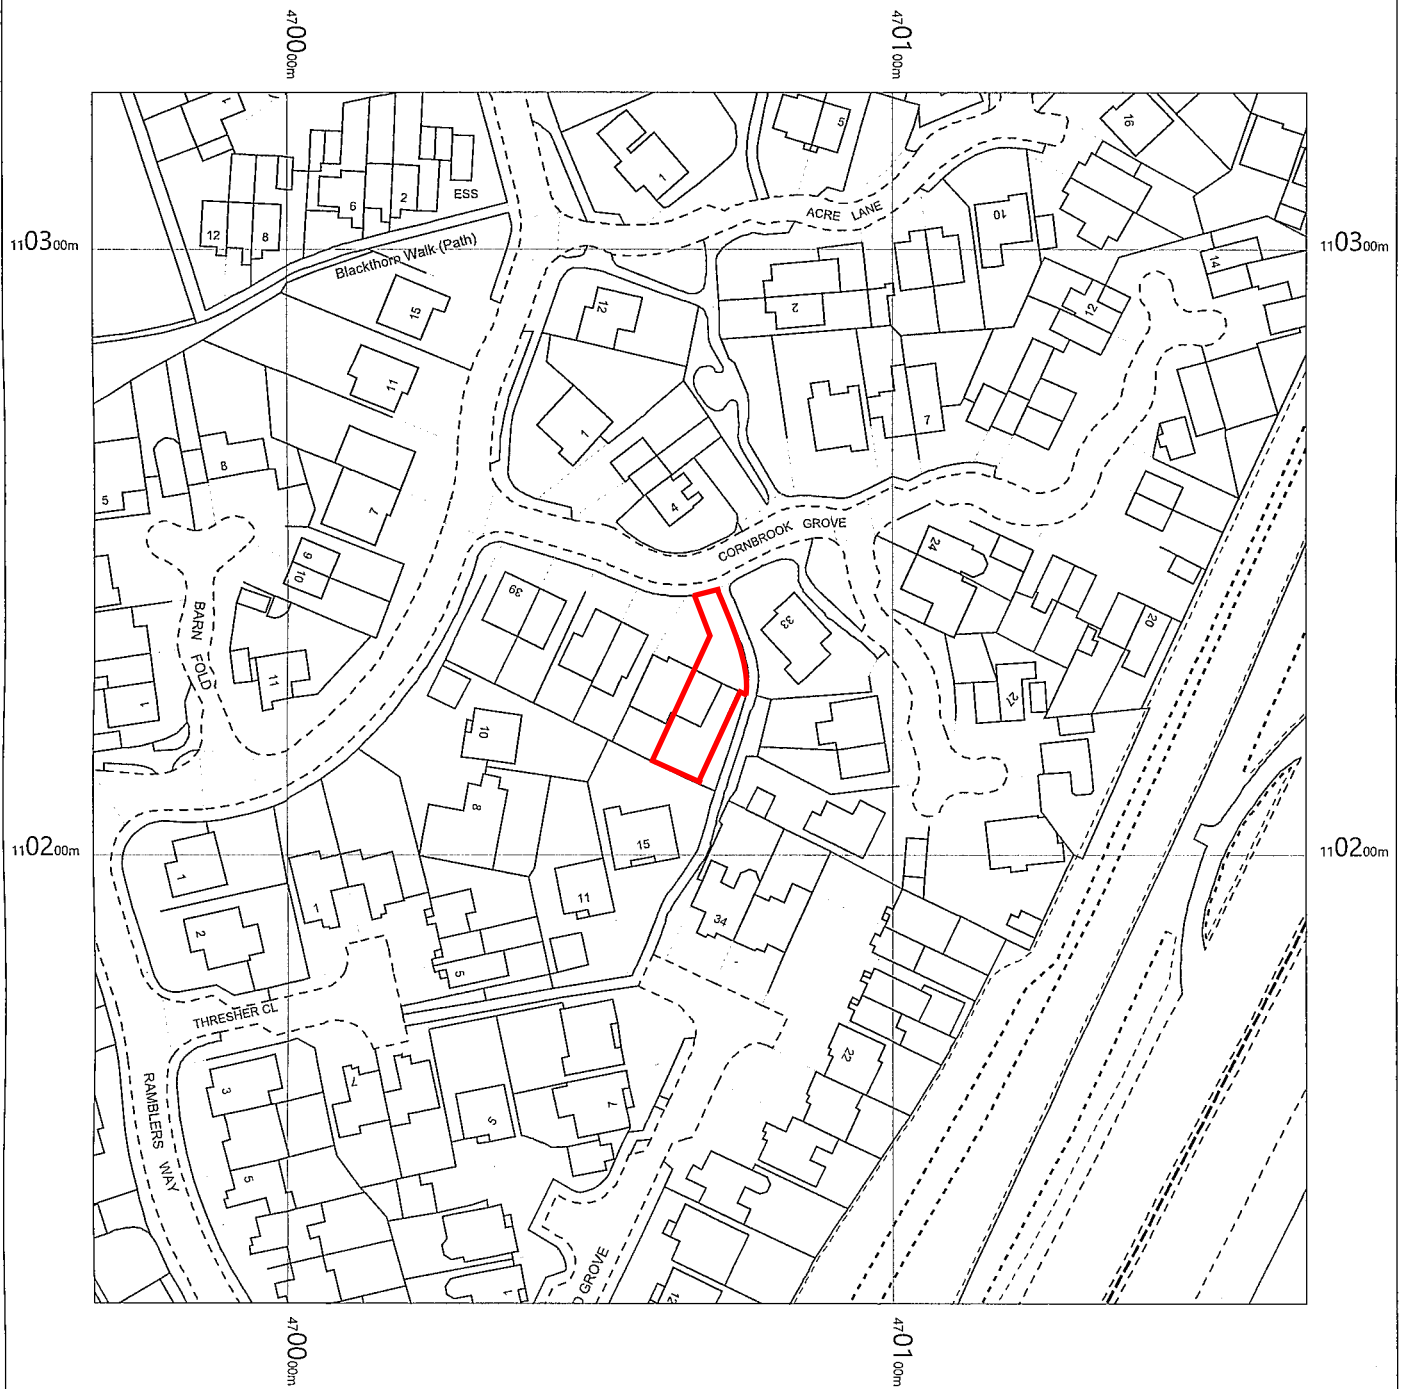


34 Cornbrook Grove,
Waterlooville,
Hampshire
PO7 8RD

OS MasterMap 1250/2500/10000 scale
Thursday, October 8, 2020, ID: MPMBW-00907826
www.blackwellmapping.co.uk

1:1250 scale print at A4, Centre: 470068 E, 110226 N

©Crown Copyright Ordnance Survey. Licence no. 100041041

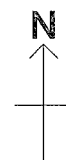

BLACKWELL'S
MAPPING SERVICES
PERSONAL & PROFESSIONAL MAPPING
www.blackwellmapping.co.uk

TEL: 0800 151 2612
maps@blackwell.co.uk