



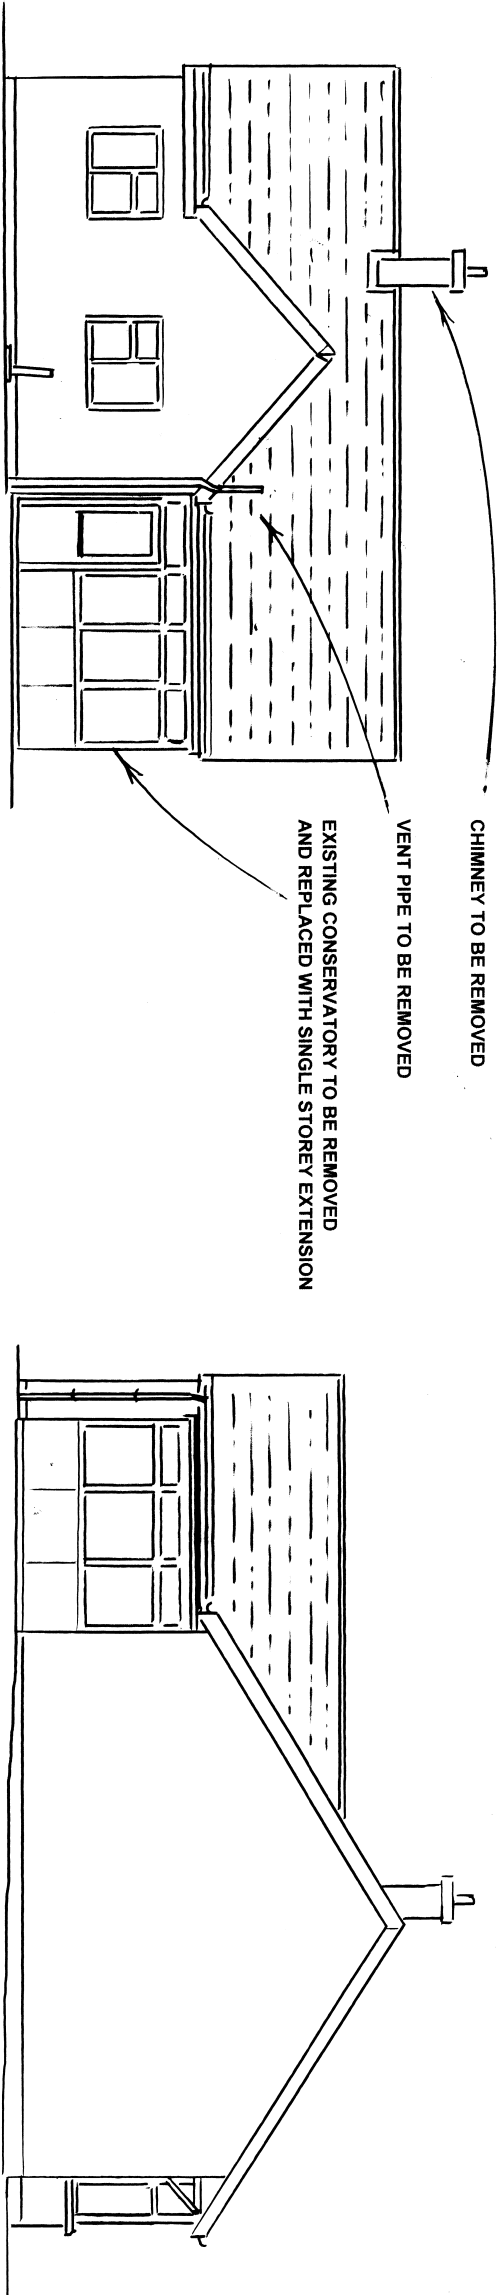

REAR ELEVATION (EAST)

SIDE ELEVATION (NORTH)

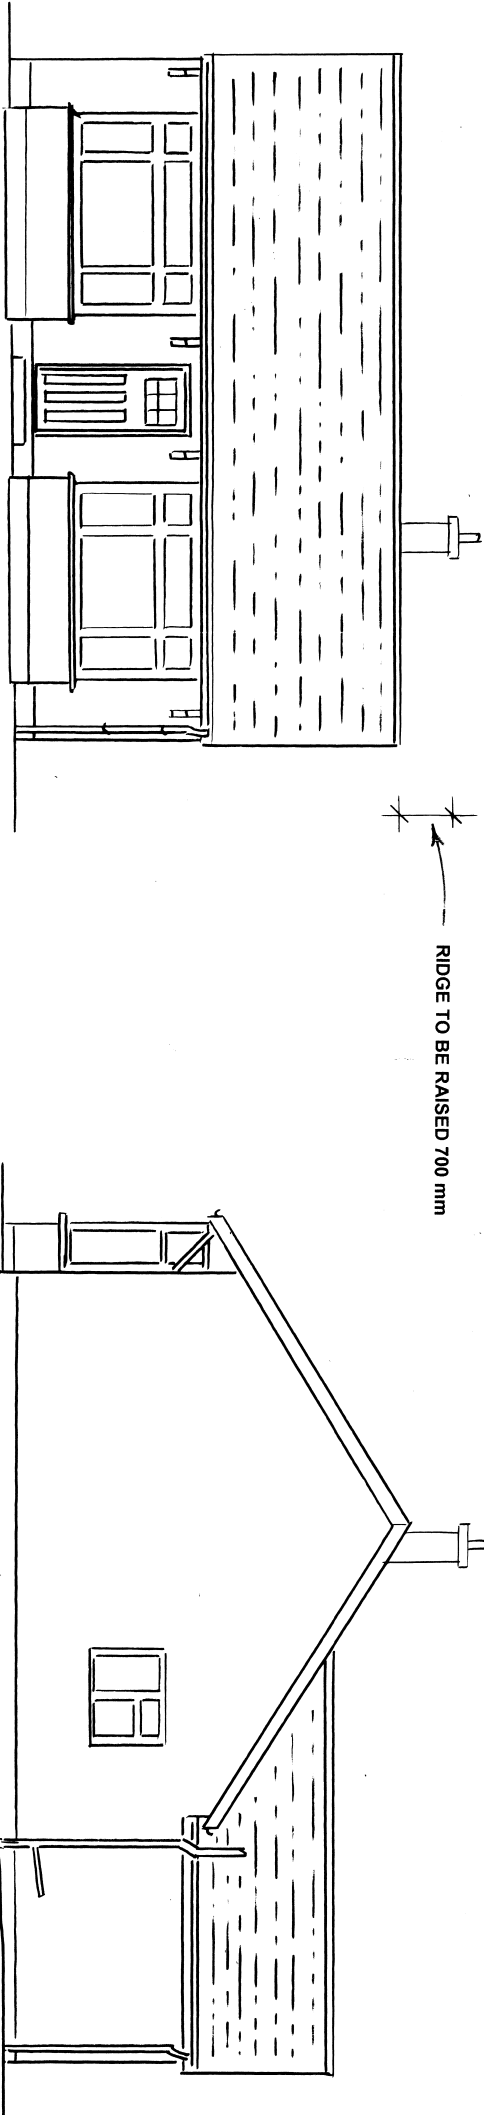

FRONT ELEVATION (WEST)

SIDE ELEVATION (SOUTH)

EXISTING ELEVATIONS 1:100



ROGER CLARK (ARCHITECTURAL SERVICES) Tel: 023 9237 3841	
PLAN No:	24490 / 4
Existing Elevations	1:100 @ A3
Drawing:	
PROPOSED ALTERATIONS	
23 BOUNDARY WAY	
HAVANT	