


APP/19/00726
APPROVED



Critchley Architecture And Design Ltd.
Contact: 02392 474 919 | info@caad.online
The Old Brewery, 15E South Street, Havant, PO9 1BU

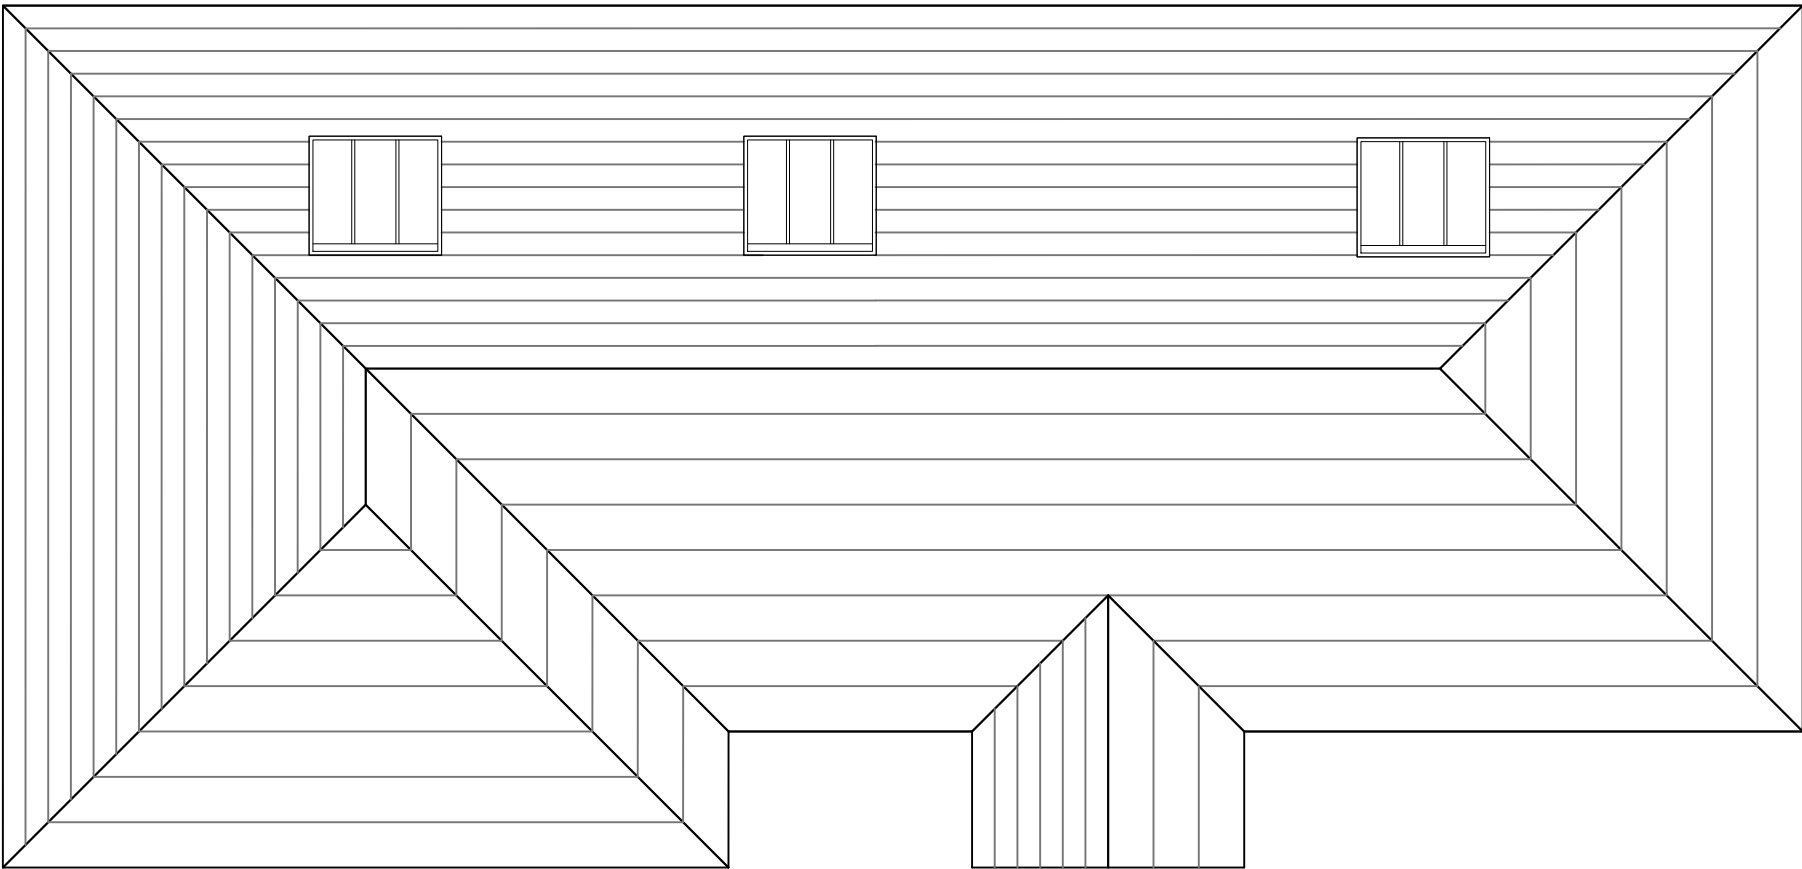

Approved Roof Plan

Revisions	a) Note/Date/Initial
b)	
c)	
d)	

Land Rear,
31 North Crescent,
(Norman Road)
Hayling Island,
PO11 9LR

Scale A1=1:25, A3=1:50
Drawn AD&M
Date March 2017

20025-2020

5m

10m

15m

20m