




CAD

Critchley Architecture And Design Ltd.
Contact: 02392 474 919 | info@caad.online

The Old Brewery, 15E South Street, Havant, PO9 1BU

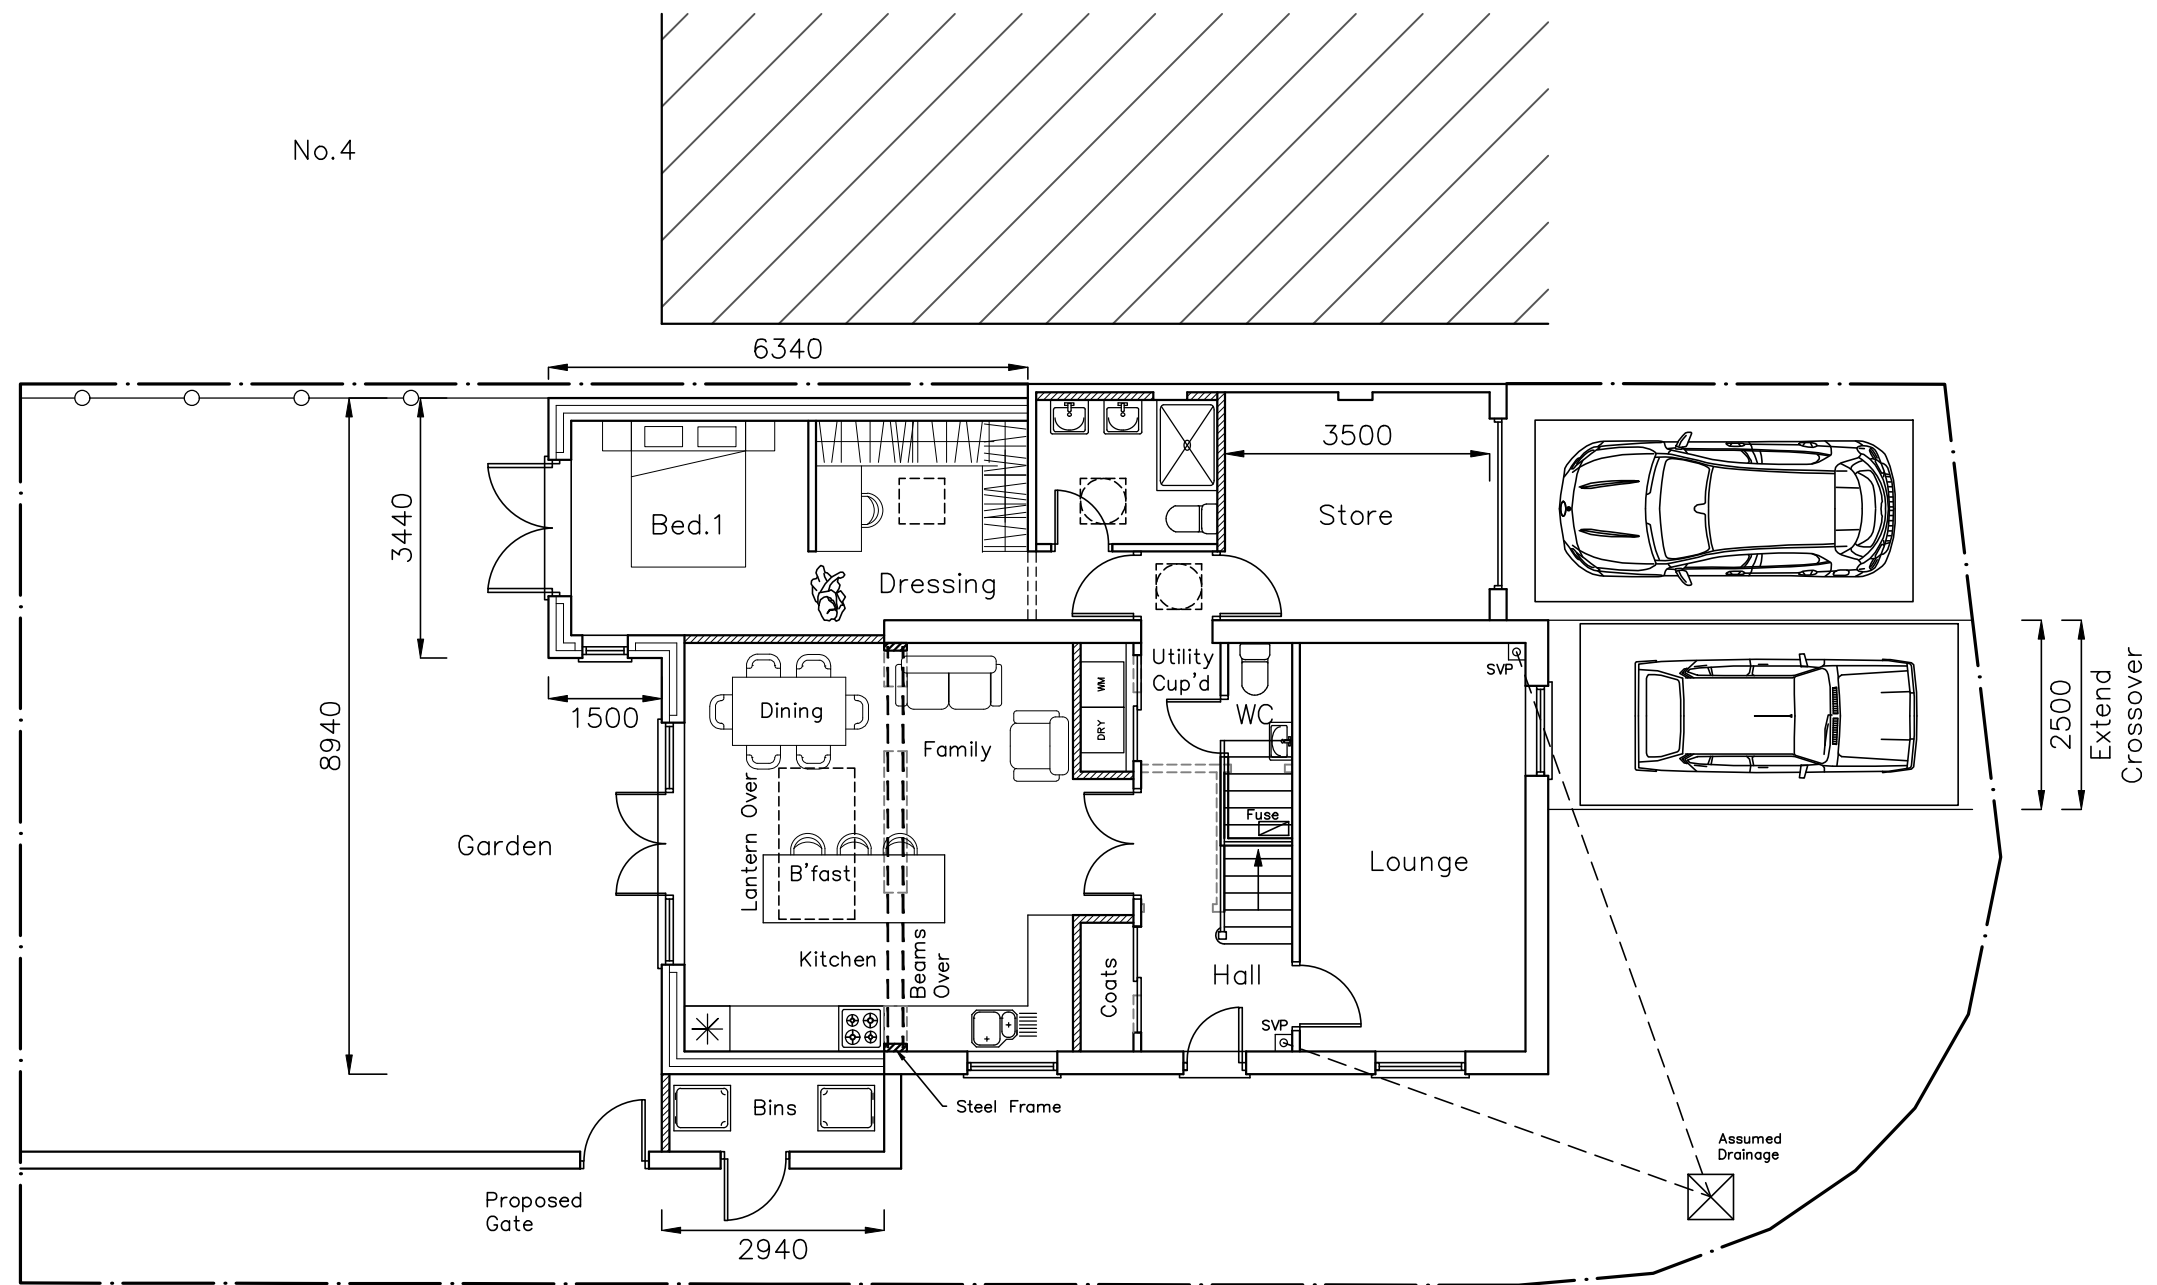

Proposed Ground Floor Plan

Revisions

- a) Client Revisions/09.10.2020/SAR
- b)
- c)
- d)

2 Windsurfing Pl,
Hayling Island,
Hampshire,
PO11 9FR

Scale A1=1:50, A3=1:100
Drawn SAR
Date 18/09/2020

20067-401^A

10m

20m

30m

40m