




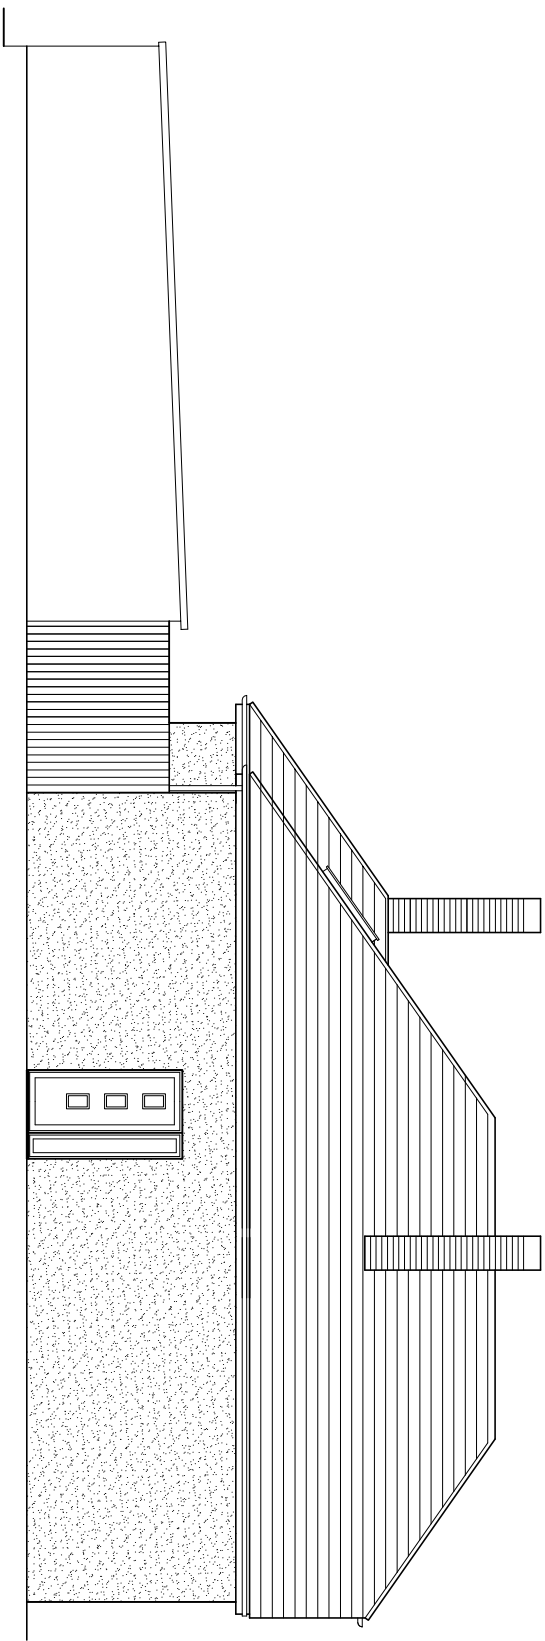


North (side) elevation

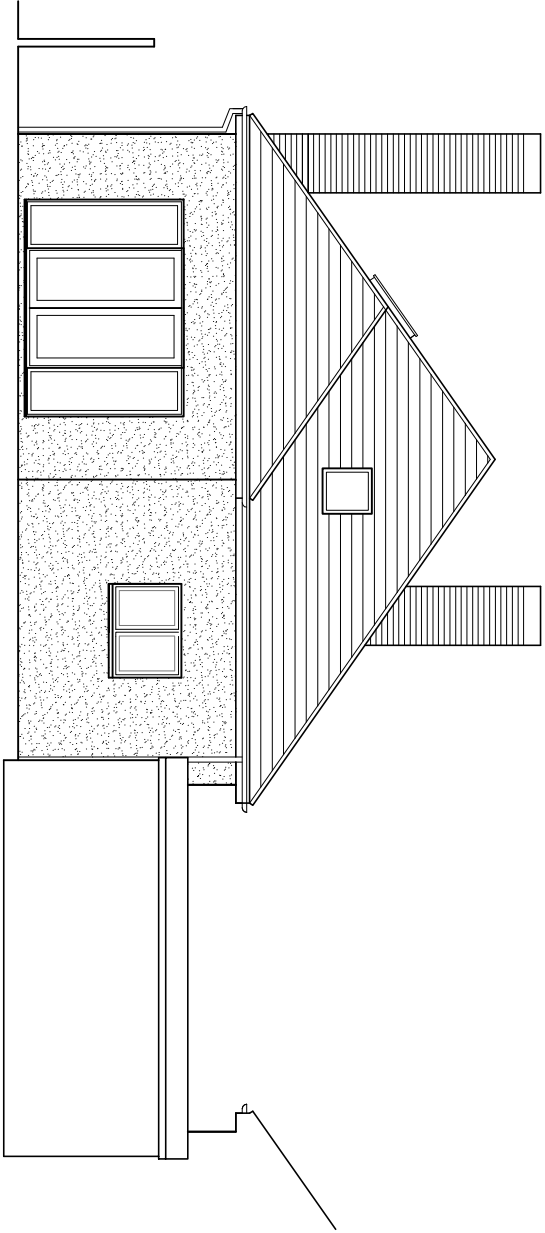

East (rear) elevation

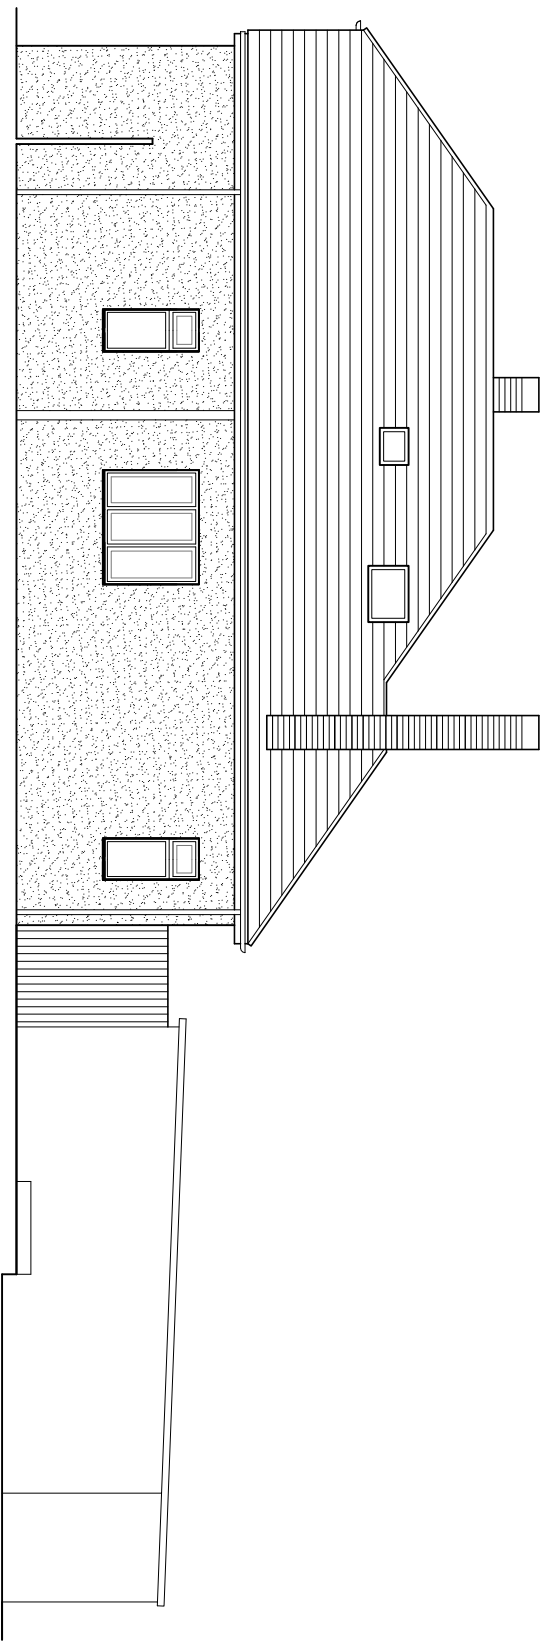

South (side) elevation

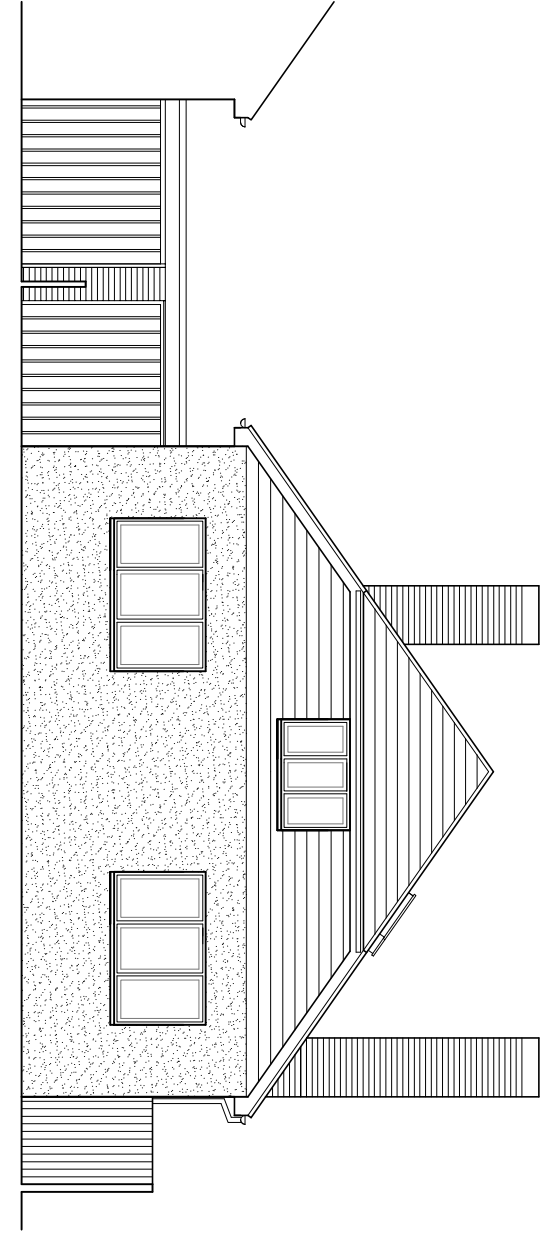

West (front) elevation
(unchanged in new proposal)

Existing elevations scale 1:100



For MR & MRS HAMMERSLEY		Title EXISTING ELEVATIONS		Office Tel: 01243 983732	
Project PROPOSED EXTENSION AT 6 SELANGOR AVENUE, EMSWORTH, PO10 7LT		Date AUGUST 2020	Drawn JB	Scale 1:100 @ A3	Checked .
Job Number PL889/20		Drawing Number -02		Revision	
				Email: admin@jb-architecturedesign.com	
				Web: www.jb-architecturedesign.com	

