
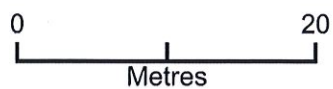


240 London Road, Waterloooville

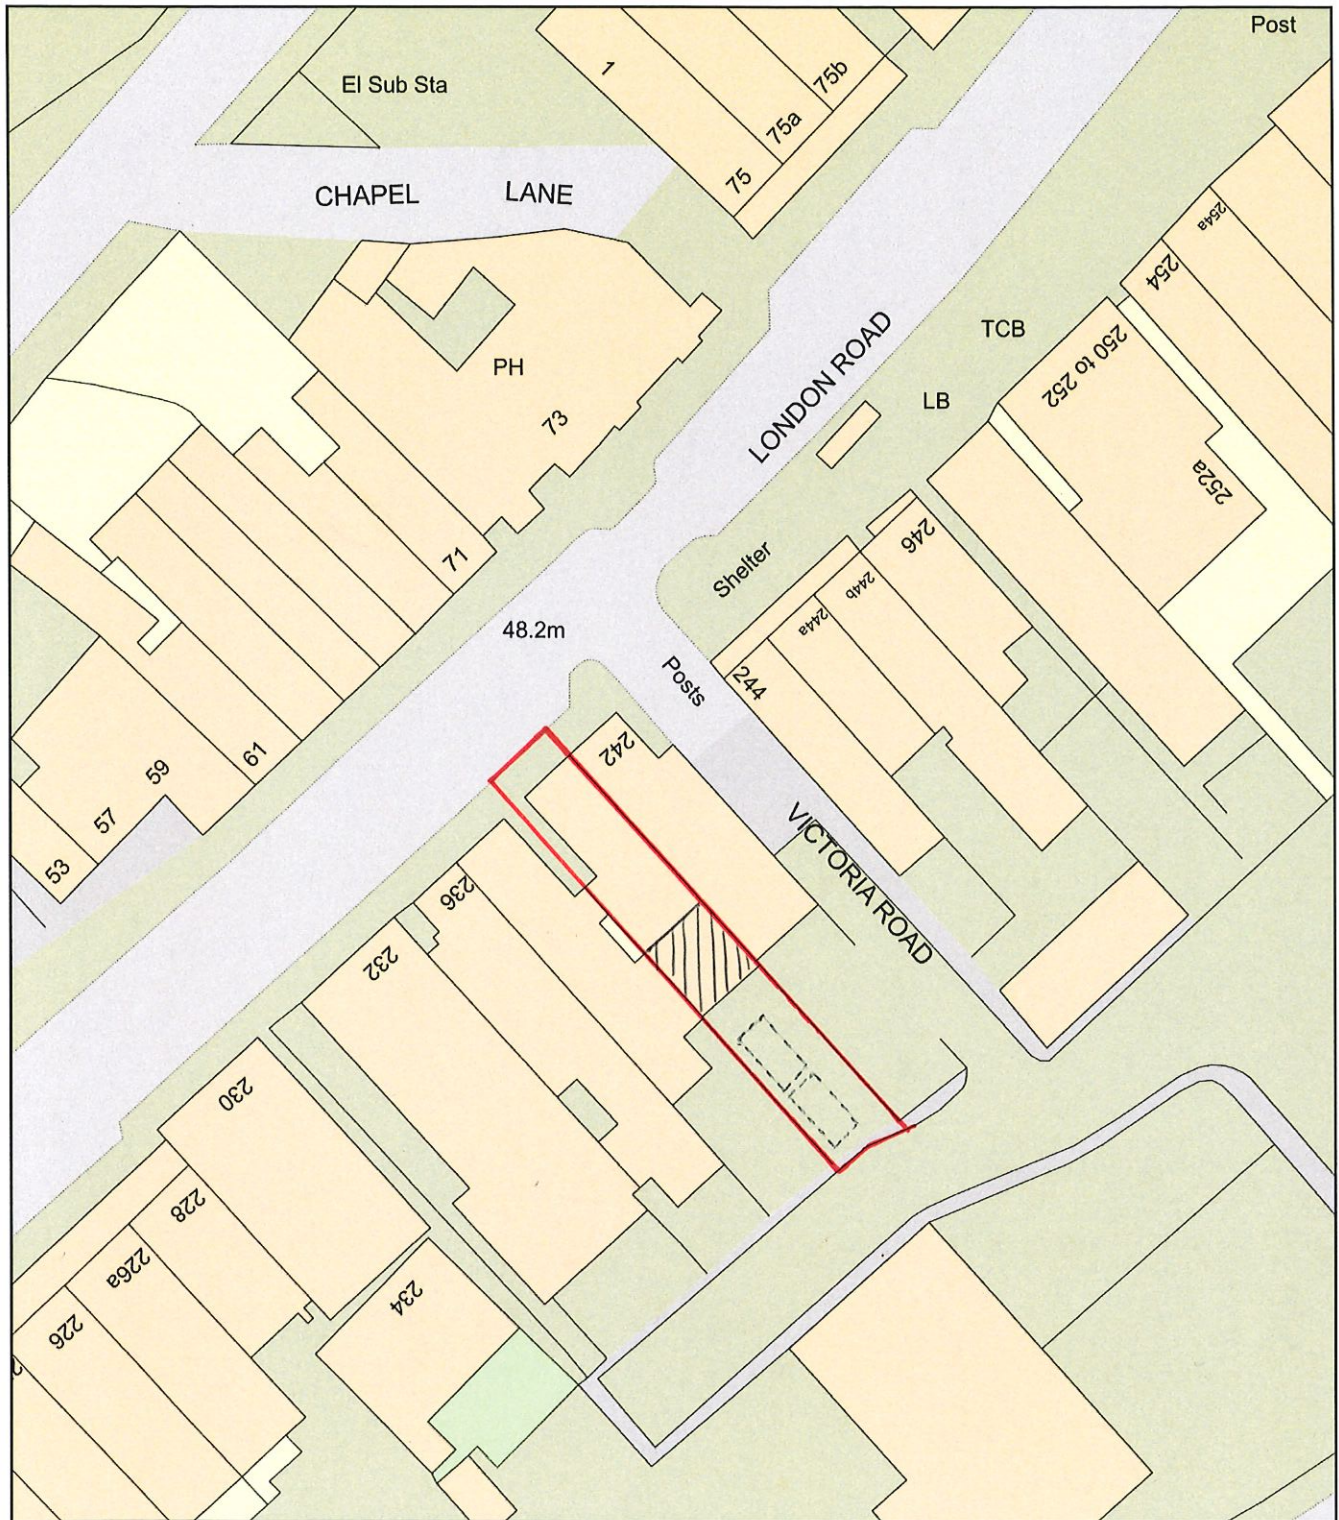

Plan Produced for: Thorns Young Architectural

Date Produced: 17 Aug 2020

Plan Reference Number: TQRQM20230161451088

Scale: 1:500 @ A4