




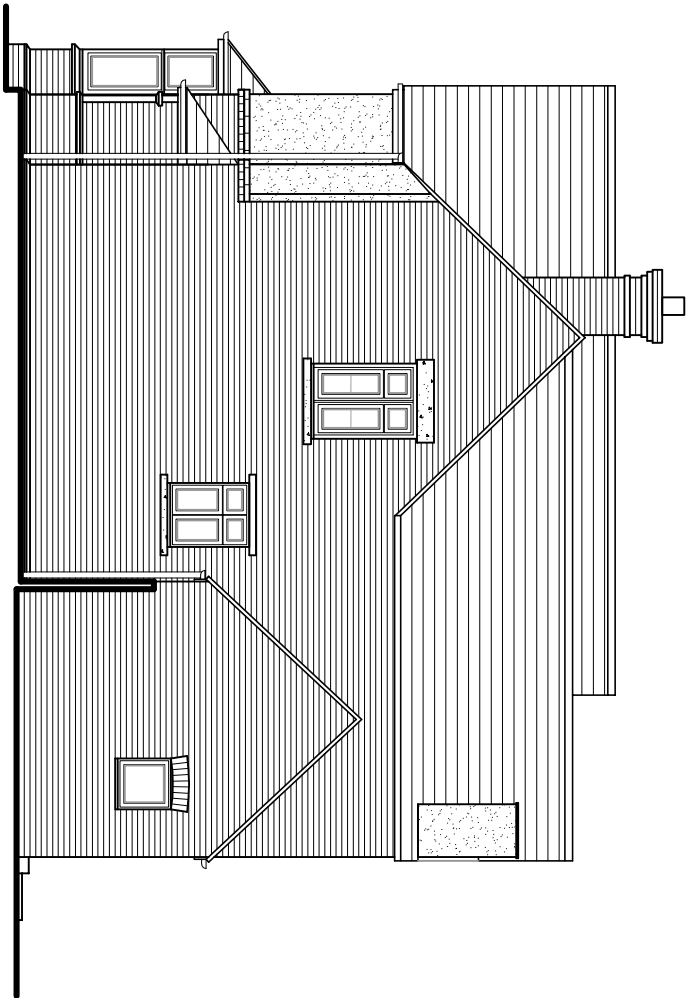


North (side) elevation

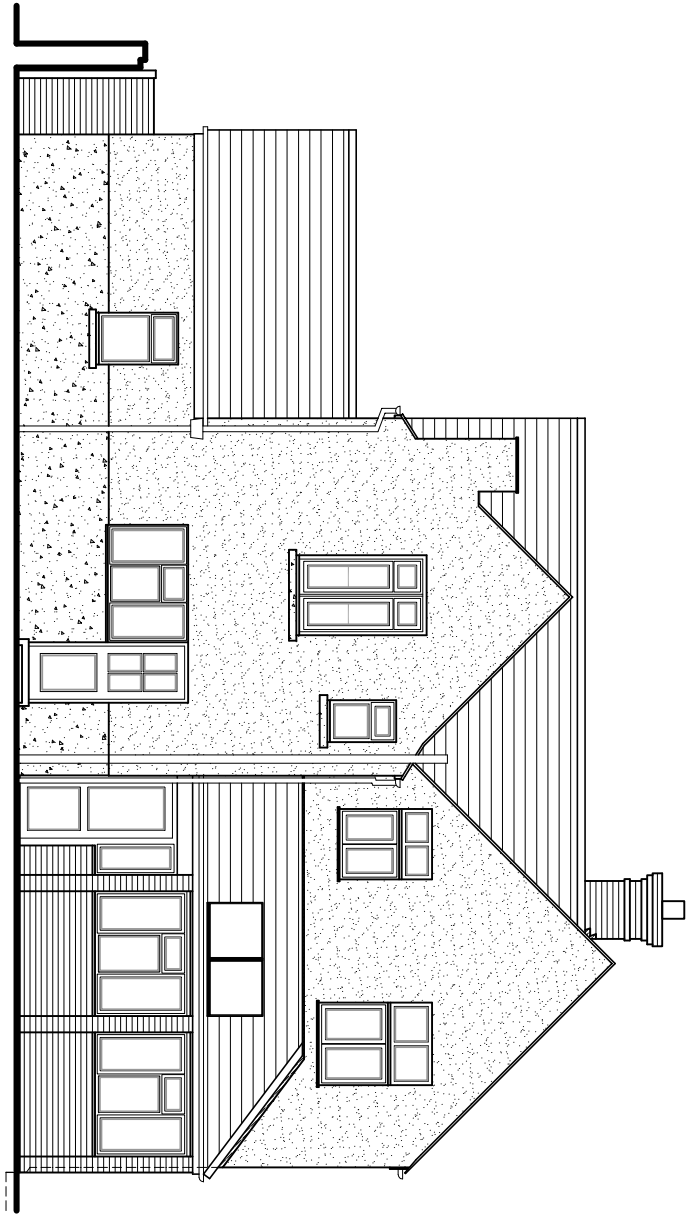

East (rear) elevation

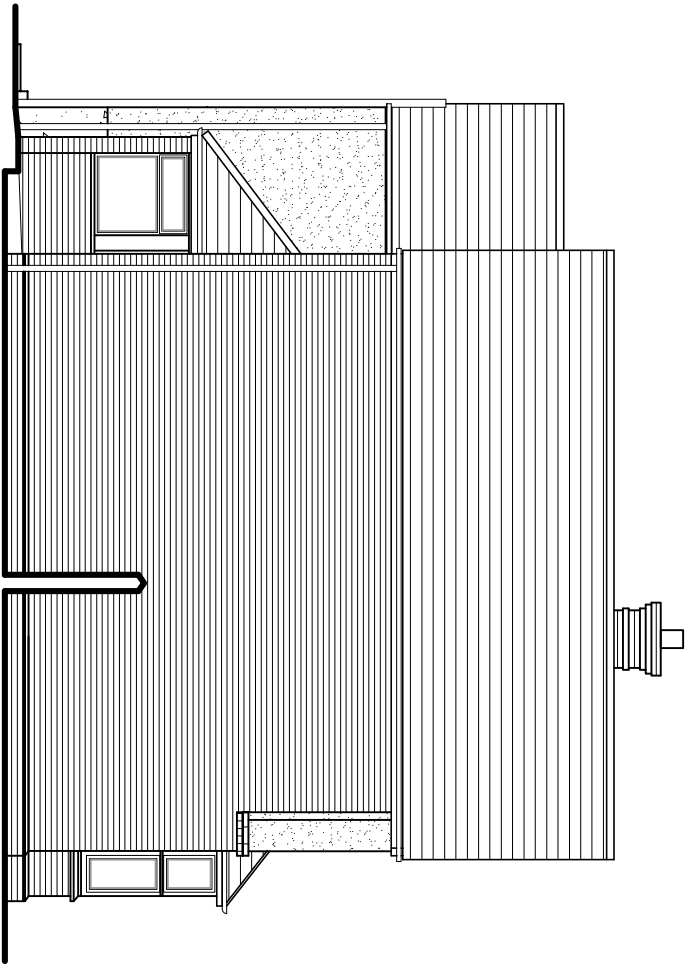

South (side) elevation

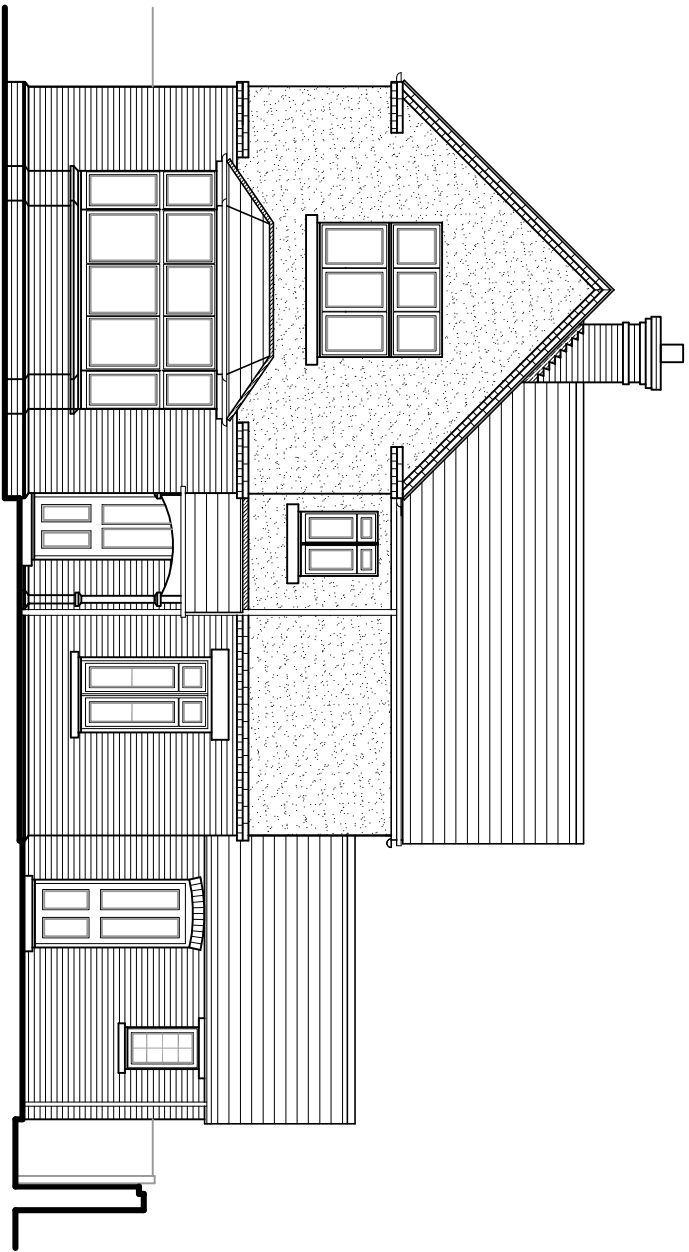

West (front) elevation

Existing elevations scale 1:100



For MR & MRS HYDE		Title EXISTING ELEVATIONS			Office Tel: 01243 983732	
Project PROPOSED ALTERATIONS & EXTENSION AT 63 WEST STREET, HAVANT, PO9 1ID		Date SEP 2020	Drawn JB	Scale 1:100 @ A3	Checked .	Email: admin@jb-architecturedesign.com
Job Number FL37420		Drawing Number -02		Revision		Web: www.jb-architecturedesign.com

